

PLOTTED: 4/27/26 12:51 PM



A NEW ADDITION TO AN EXISTING SINGLE FAMILY RESIDENCE :

213 COMFORT CIRCLE

213 COMFORT CIRCLE BLAINE COUNTY, IDAHO

THE ORIGINAL DOCUMENT IS ON FILE W/ DATE AND ARCHITECTS SIGNATURE AND ARE STORED AT THE VITAL INK OFFICE

DESIGN REVIEW SET





REVISIONS

DATE
MAR, 2026
DATE ORIGINAL
SIGNED BY

A0.1

PLOTTED: 4/27/26 12:51 PM

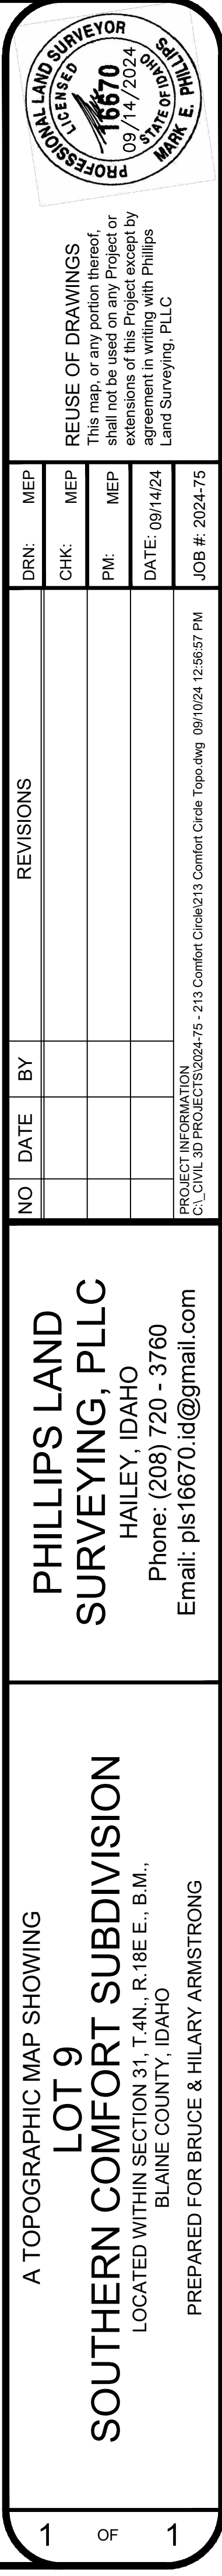

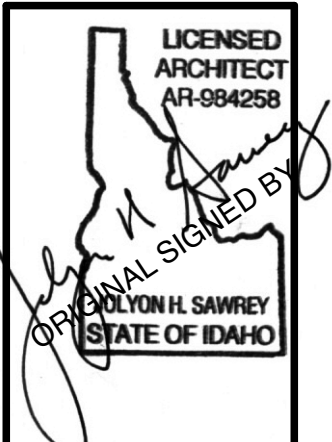

213 COMFORT CIRCLE

THE ORIGINAL DOCUMENT IS ON FILE W/ DATE AND ARCHITECT'S SIGNATURE AND ARE STORED AT THE VITAL INK OFFICE

Vital ink PLLC
Environmental Architecture
& Consulting ALA

DATE
27 MAR, 2026
DATE ORIGINAL
SIGNED BY



A1.C

NOTES

1. ALL CONSTRUCTION TO ABIDE BY COUNTY ORDINANCES.
2. CONSTRUCTION HOURS LIMITED TO MONDAY-FRIDAY 7:30 a.m. TO 7:00 p.m. AND SAME FOR SATURDAY
3. STREET CLEANING SHALL OCCUR AT A MINIMUM AT THE END OF CONSTRUCTION OR AS REQUIRED TO KEEP THE ADJACENT ROAD CLEAN AND SAFE DURING CONSTRUCTION.
4. NO JOB SITE OFFICE IS PROPOSED
5. IF DUST ABATEMENT IS REQUIRED DURING CONSTRUCTION, CONTR. SHALL COORDINATE WETTING OF EXPOSED SOILS ON A DAILY AS NEEDED BASIS TO REDUCE/ LIMIT AIR BORNE DUST TO ADJACENT PARCELS.
6. SEDIMENT AND EROSION CONTROL MEASURES SHALL BE INTRODUCED TO THE PROJECT DURING CONSTRUCTION. THE STANDARDS SHALL FOLLOW STATE OF IDAHO SWPP STANDARDS. CRUSHED ROCK INSTALLED AT DRIVEWAY TO PUBLIC PROPERTY AREA, EROSION BLANKETS AT SIDES OF DRIVEWAY AS NECESSARY AND IN PUBLIC RIGHT OF WAY.
7. SNOW REMOVAL WITHIN CONSTRUCTION FENCED AREAS SHALL NOT BE PLACED IN RIGHT OF WAY AND IS RESPONSIBILITY OF THE PERMIT HOLDER

SYMBOL LEGEND

- CONSTRUCTION**
-  CONSTRUCTION PARKING
-  CONSTRUCTION STAGING AREA
-  CONSTRUCTION DUMPSTER
-  RECYCLING BIN(S)
CLEAN WOOD
WASTE, GLASS,
CARDBOARD,
METALS ETC.
-  PORTABLE RESTROOM
-  CONSTRUCTION AREA OF DISTURBANCE

 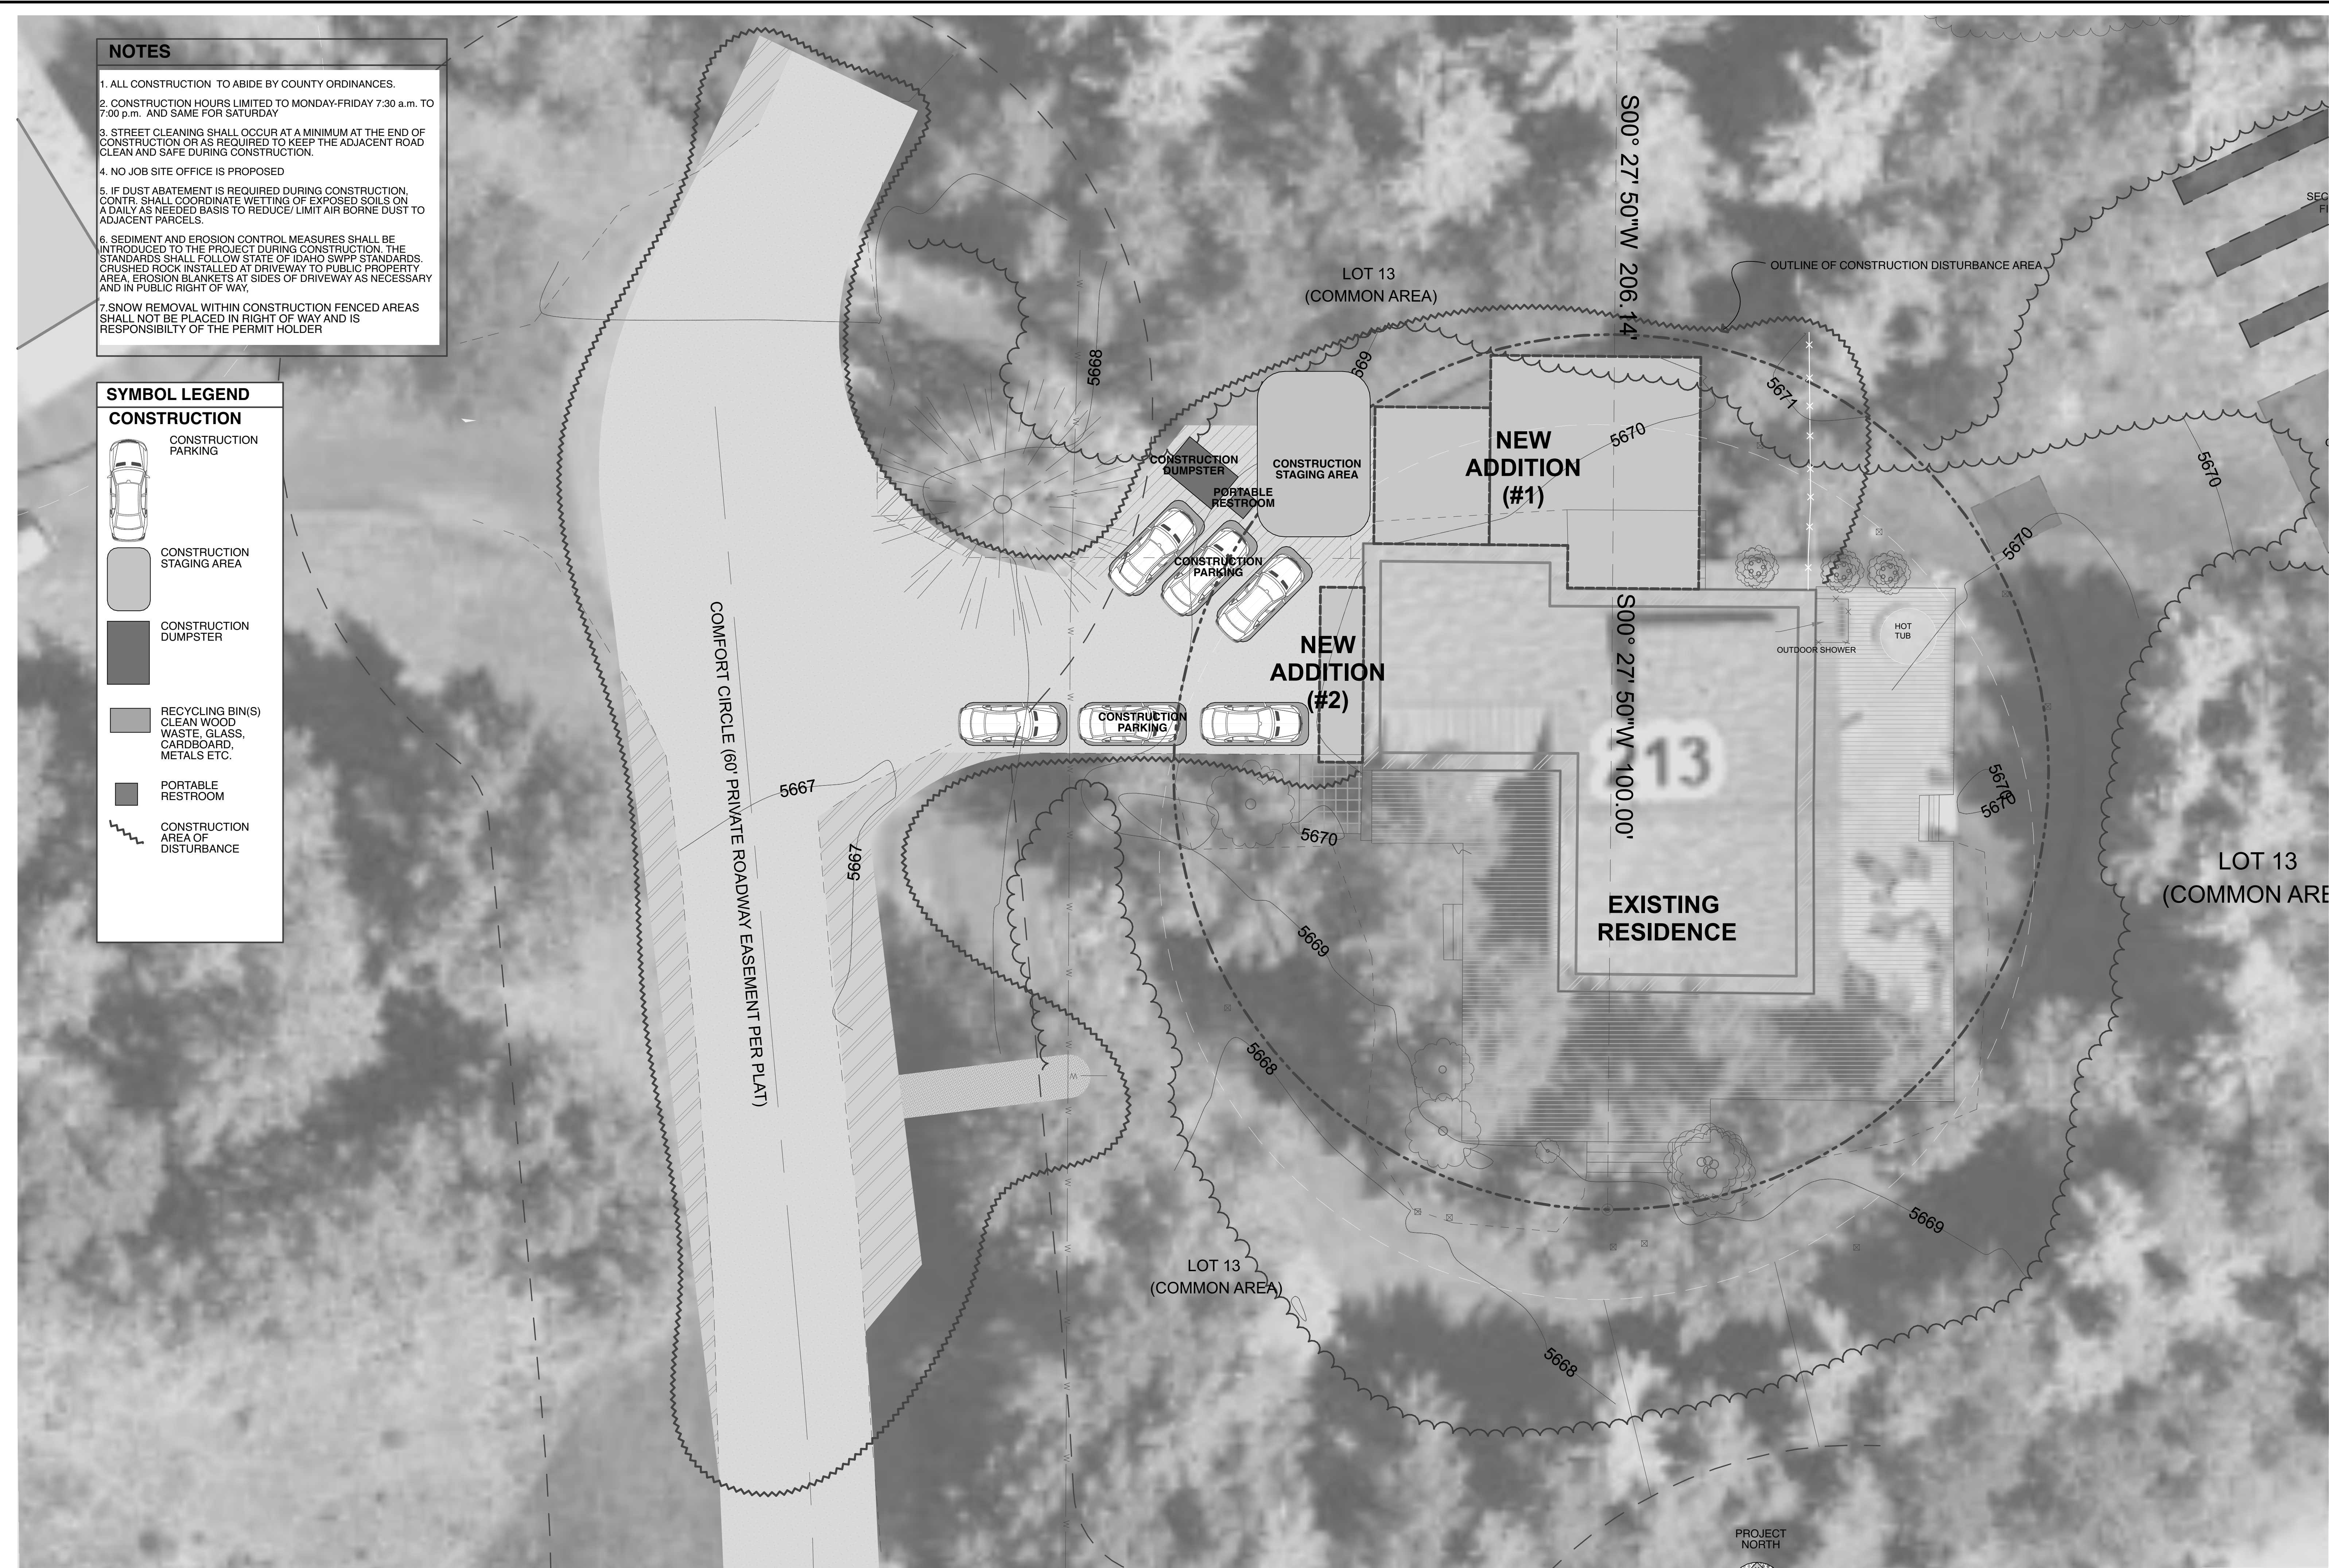

CONSTRUCTION ACTIVITY PLAN

1"= 10'-0"

1

A NEW ADDITION TO AN EXISTING SINGLE FAMILY RESIDENCE :

213 COMFORT CIRCLE

213 COMFORT CIRCLE BLAINE COUNTY, IDAHO

**DESIGN
REVIEW
SET**

Vital ink PLLC
Environmental Architecture
& Consulting LLC


REVISIONS

DATE
27 MAR, 2026
DATE ORIGINAL
SIGNED BY


A1.1

LICENSED
ARCHITECT
AR-984258
ORIGINAL SIGNED BY
KATHY H. SAWYER
STATE OF IDAHO

THE ORIGINAL DOCUMENT IS ON FILE W/ DATE AND ARCHITECTS SIGNATURE AND ARE STORED AT THE VITAL INK OFFICE

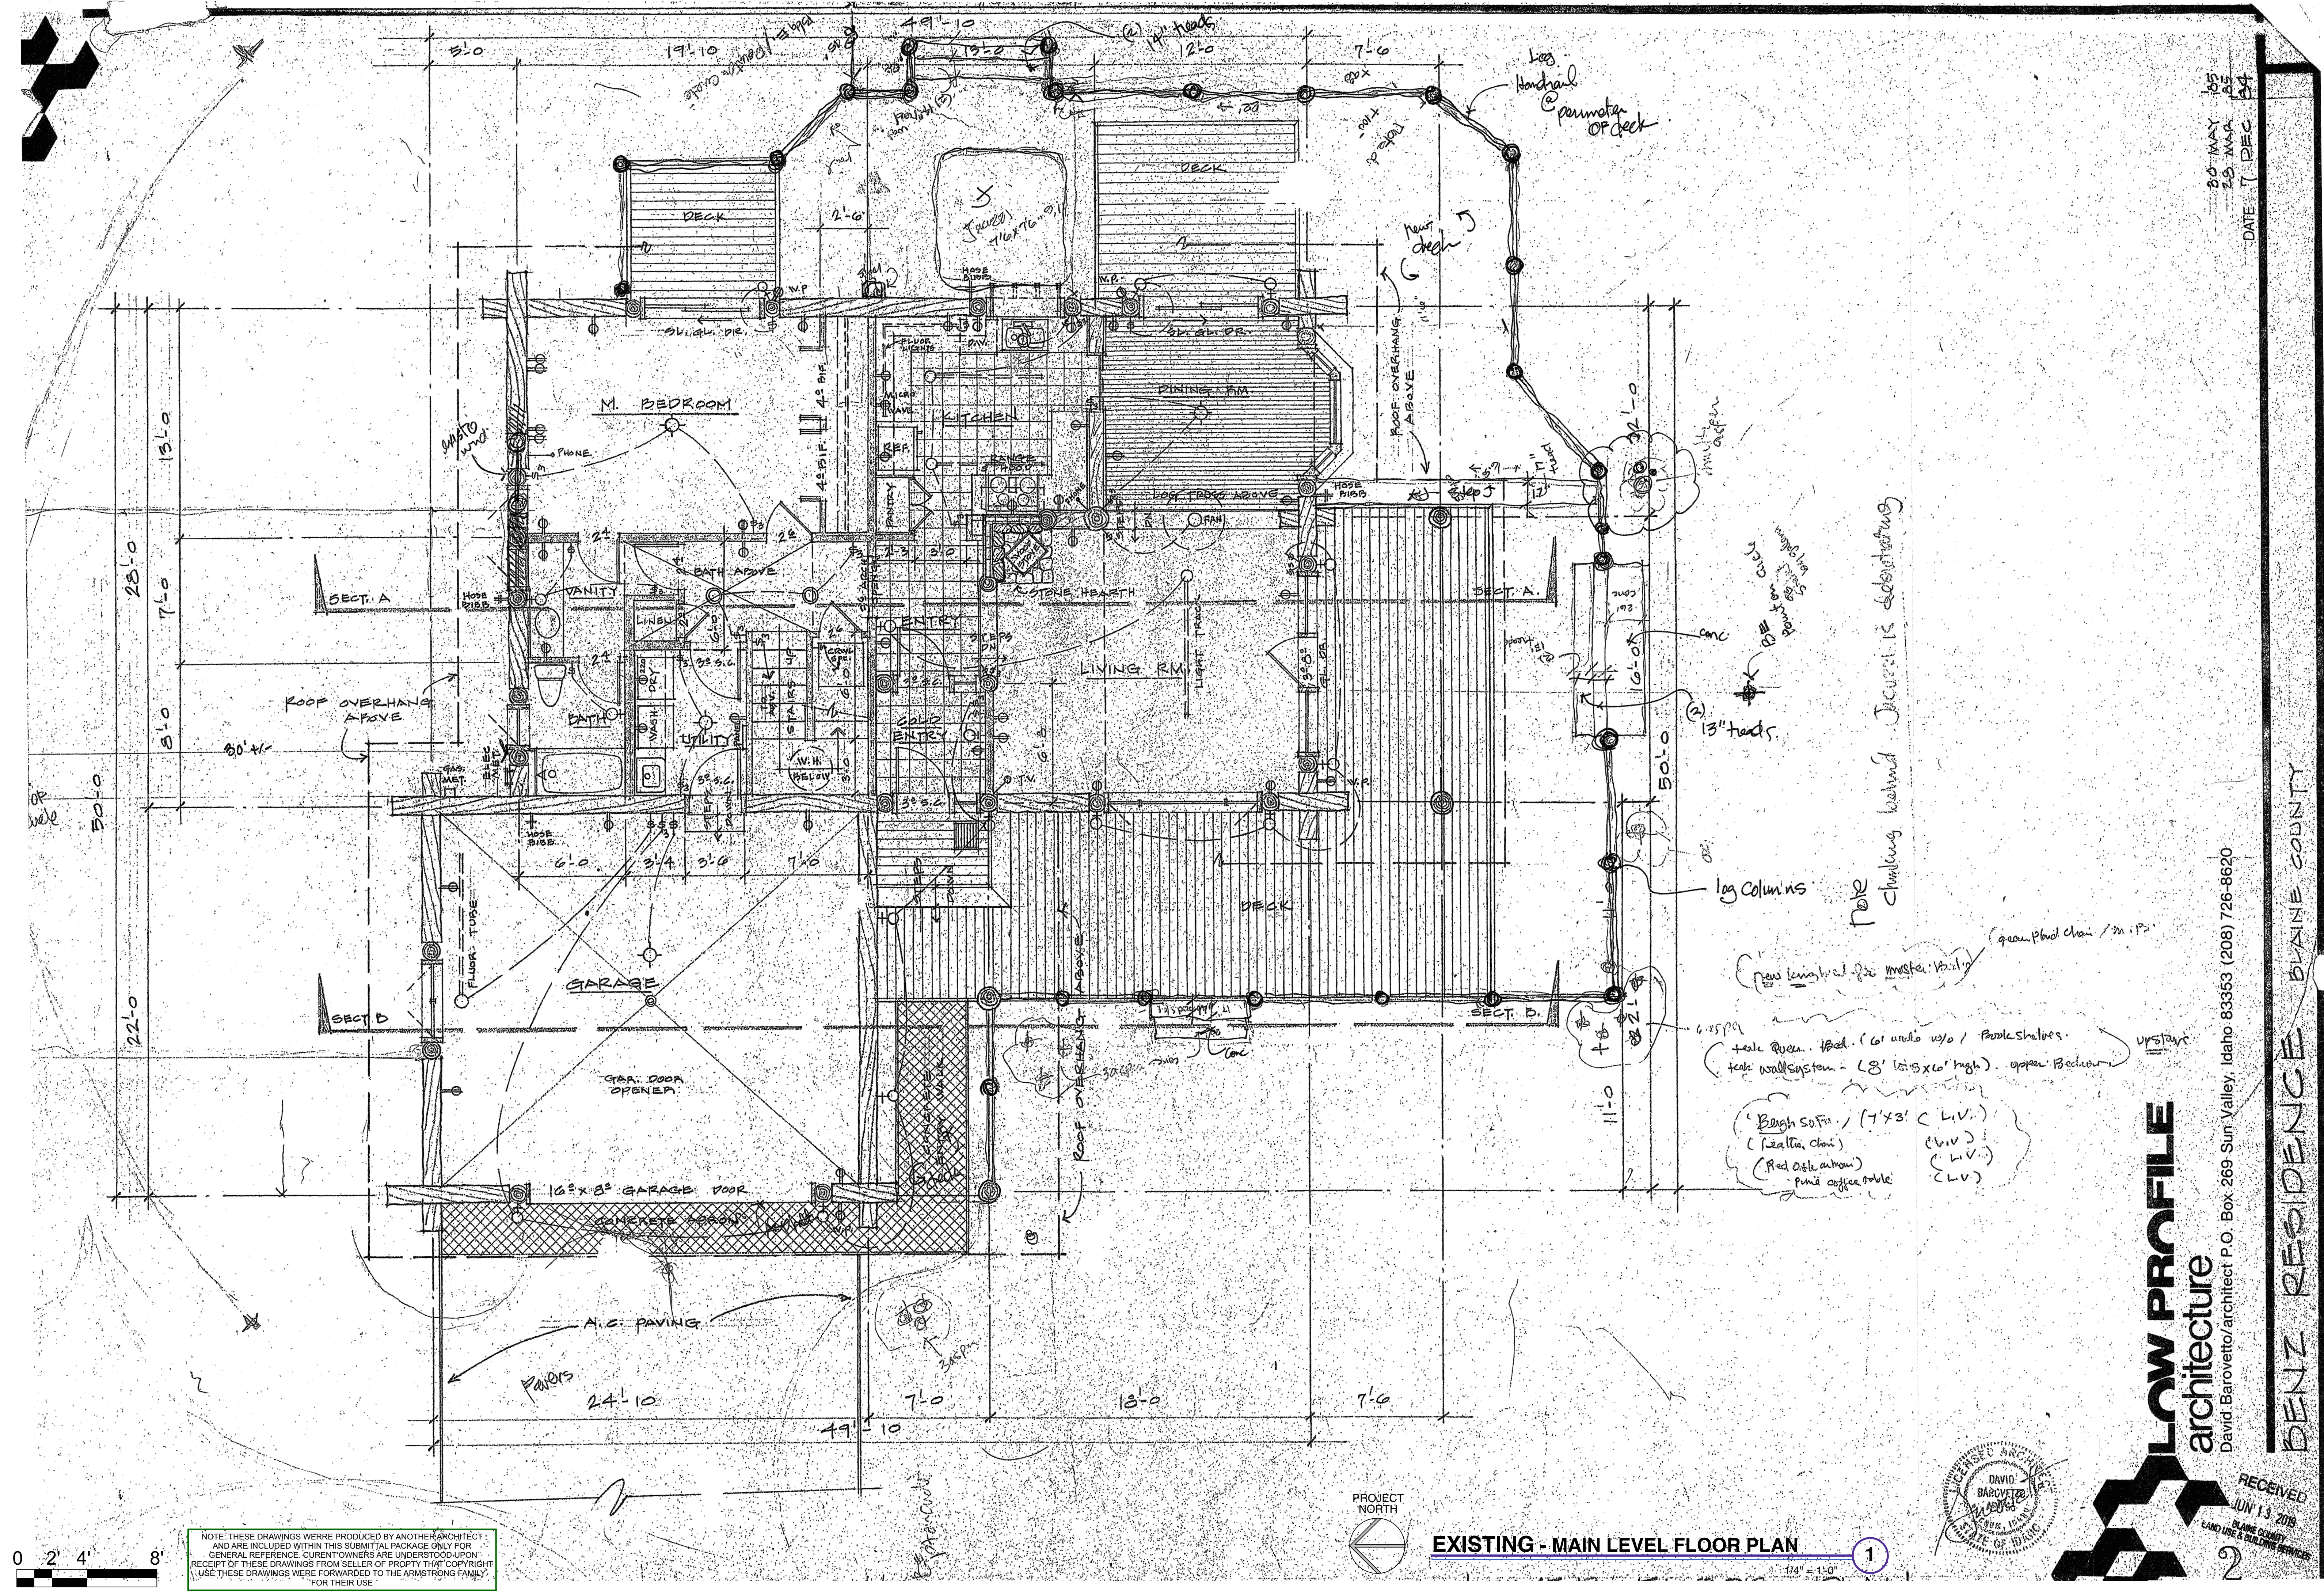

NOTE: THESE DRAWINGS WERE PRODUCED BY ANOTHER ARCHITECT AND ARE INCLUDED WITHIN THIS SUBMITTAL PACKAGE ONLY FOR GENERAL REFERENCE. CURRENT OWNERS ARE UNDERSTOOD UPON RECEIPT OF THESE DRAWINGS FROM SELLER OF PROPERTY THAT COPYRIGHT USE THESE DRAWINGS WERE FORWARDED TO THE ARMSTRONG FAMILY FOR THEIR USE.

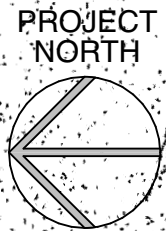

EXISTING - MAIN LEVEL FLOOR PLAN

1



David Barovetto/Architect P.O. Box 269 Sun Valley, Idaho 83353 (208) 726-8620

DENZ RESIDENCE BLAINE COUNTY

REVISIONS

DATE
27 MAR, 2026
DATE ORIGINAL
SIGNED BY

A2.0

DESIGN
REVIEW
SET





A NEW ADDITION TO AN EXISTING SINGLE FAMILY RESIDENCE :
213 COMFORT CIRCLE
213 COMFORT CIRCLE BLAINE COUNTY, IDAHO

LICENSED
ARCHITECT
AR-984258
ORIGINAL SIGNED BY
DAVID BAROVETTO
STATE OF IDAHO

THE ORIGINAL DOCUMENT IS ON FILE WITH DATE AND ARCHITECT'S SIGNATURE AND ARE STORED AT THE VITAL INK OFFICE

80 MAY 185
25 MAR 85
DATE 7 DEC 84

NOTE: THE "BACKGROUND" DRAWINGS WERE DONE BY ANOTHER ARCHITECT. THEY HAVE BEEN PROVIDED TO THE CURRENT ARCH FOR USE SOLELY AS UNDERLAY DRAWINGS. NO CHANGES HAVE BEEN MADE TO SAID ORIGINAL DRAWINGS. THEY ARE ONLY USED FOR REFERENCE PURPOSES AT THIS PRELIMINARY STAGE OF THE PROJECT. COPYRIGHT INFRINGEMENT IS PRESUMED TO APPLY FOR REASONS/MEANS OF SAID USE AND ANY FURTHER WORK/ SUBMITTALS OF DRAWINGS FOR ANY FUTURE PUBLIC OR PRIVATE USE WILL NO LONGER USE THESE RESOURCES AS FOR CURRENT VIEWING IS SOLELY OWNERS USE.

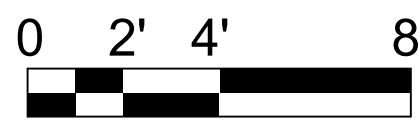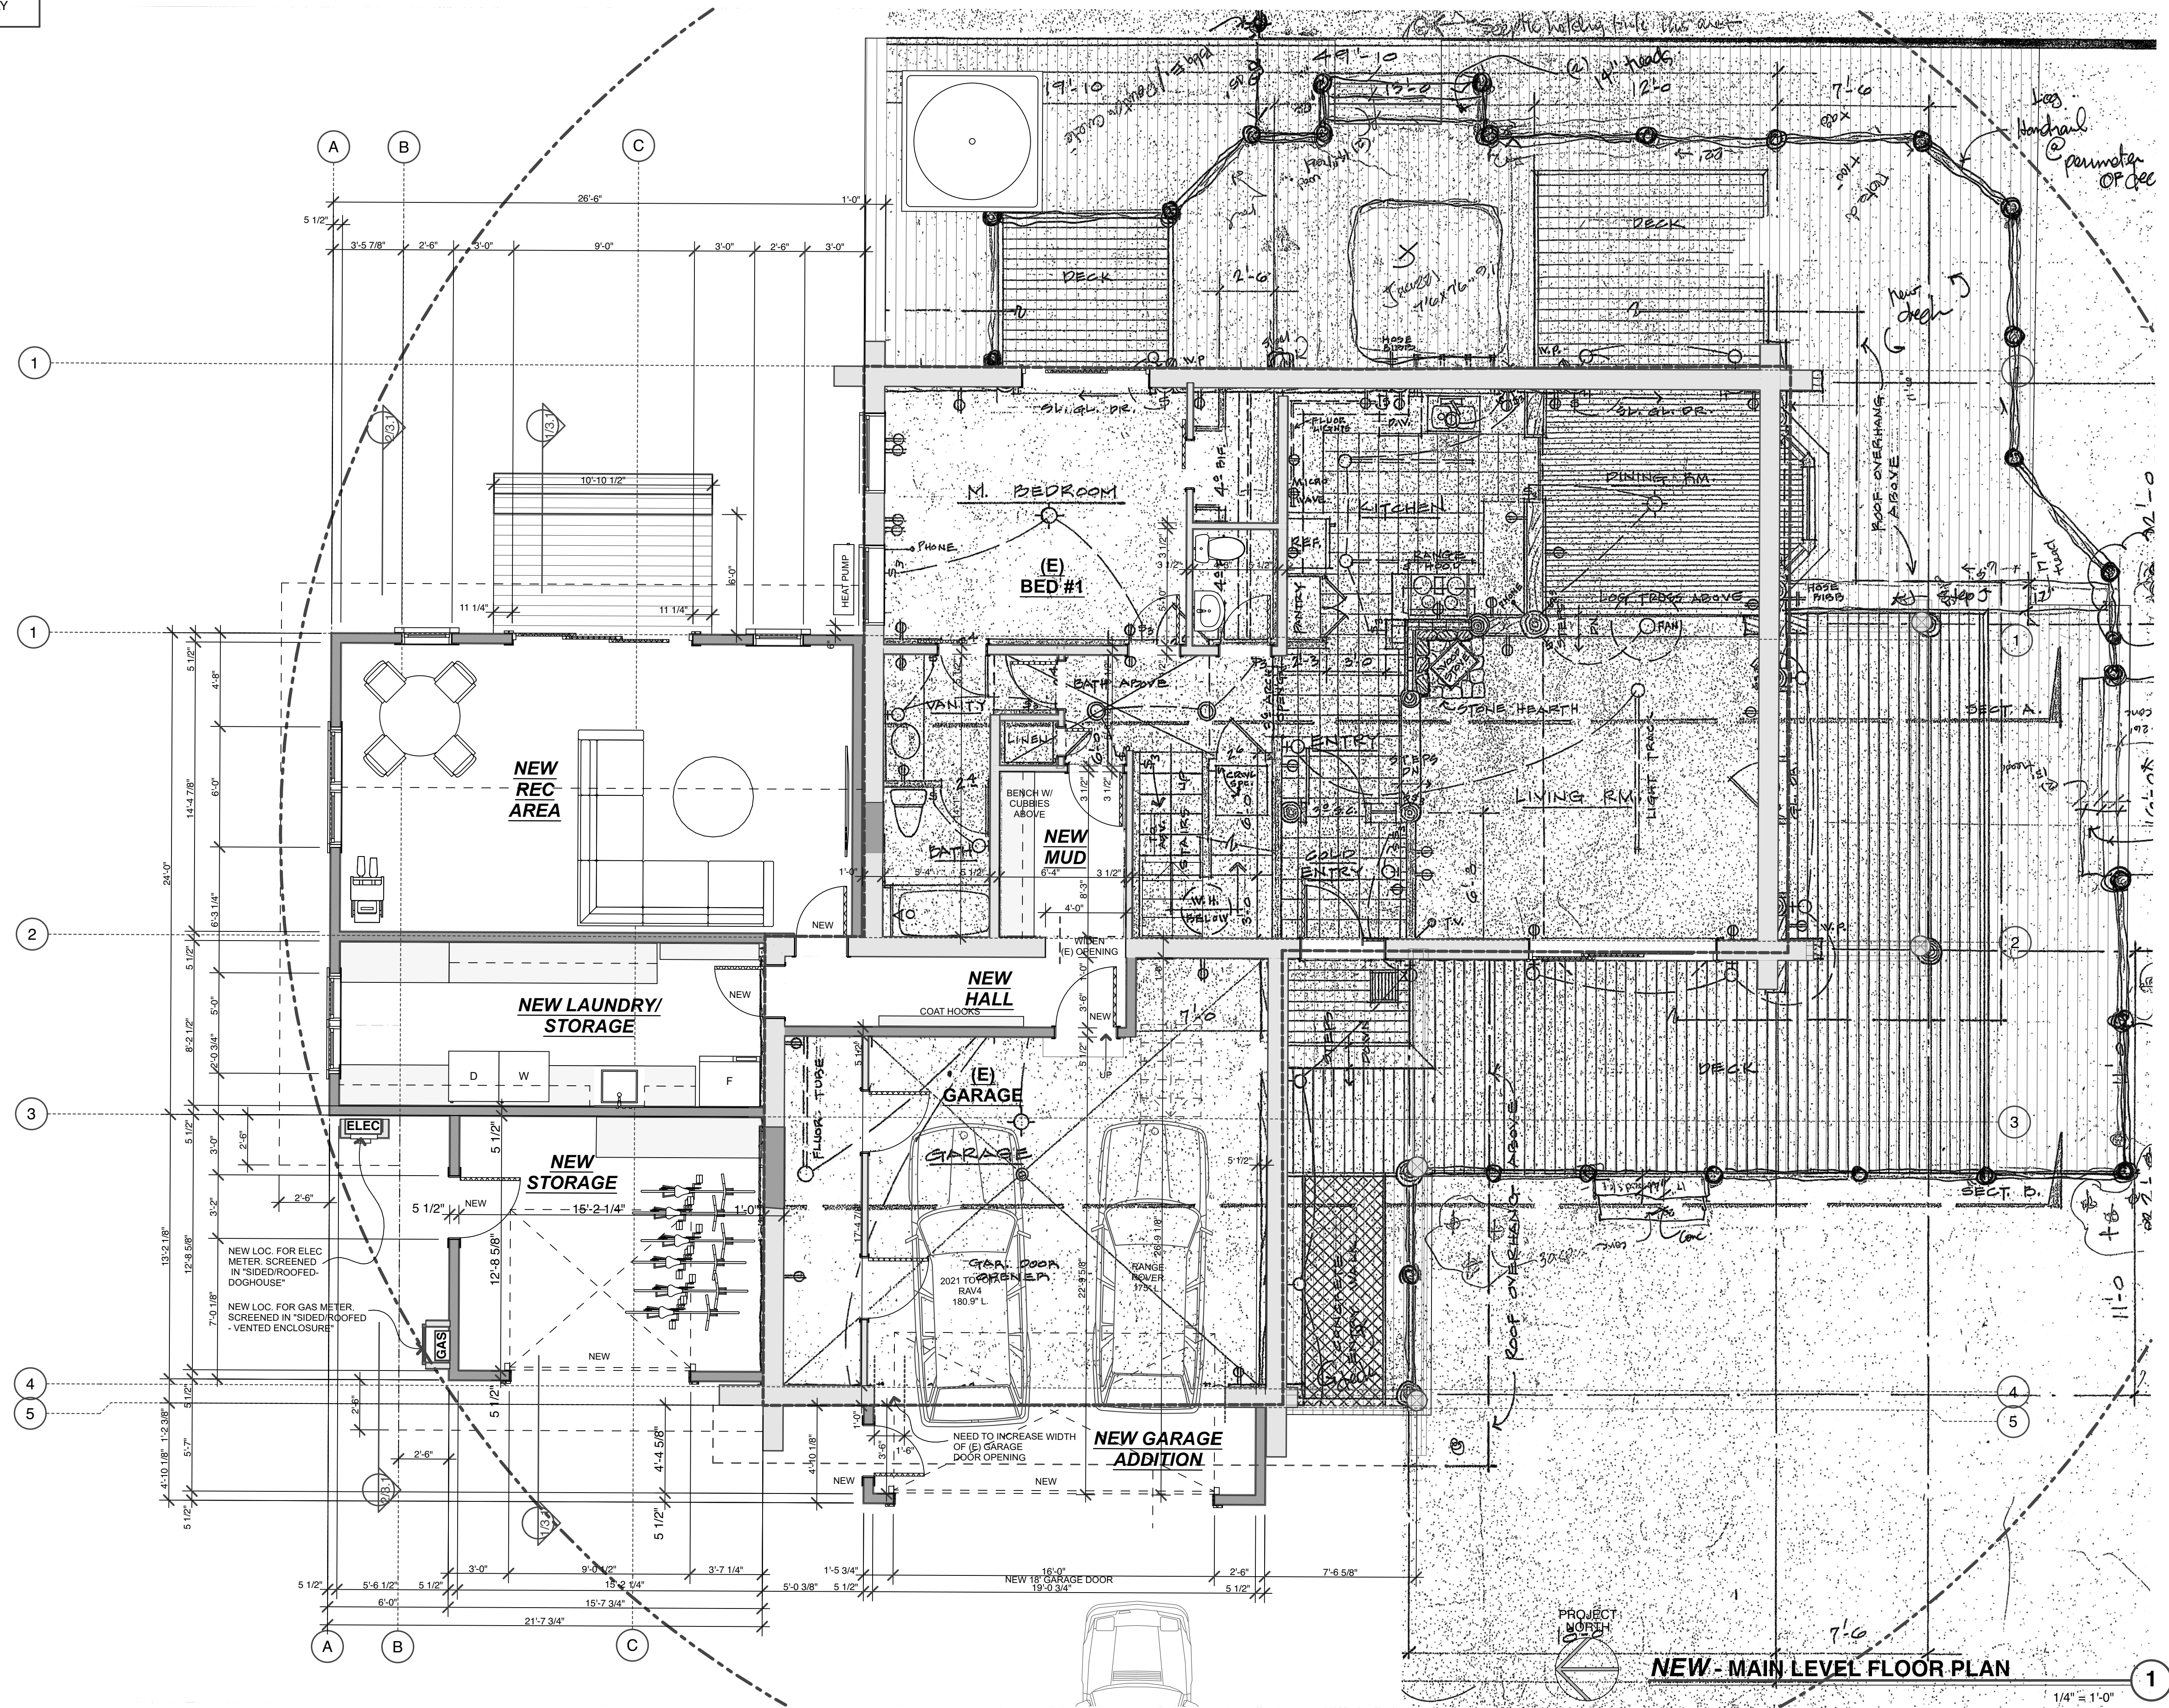

LICENSED ARCHITECT
AR-984258
ORIGINAL SIGNED BY
KATHY H. SAWYER
STATE OF IDAHO

A NEW ADDITION TO AN EXISTING SINGLE FAMILY RESIDENCE :
213 COMFORT CIRCLE
213 COMFORT CIRCLE BLAINE COUNTY, IDAHO

**DESIGN
REVIEW
SET**

Vital ink PLLC
Environmental Architecture
& Consulting
AIA


REVISIONS

DATE
27 MAR, 2026
DATE ORIGINAL
SIGNED BY

A2.1

THE ORIGINAL DOCUMENT IS ON FILE WITH DATE AND ARCHITECT'S SIGNATURE AND ARE STORED AT THE VITAL INK OFFICE


PLOTTED: 4/27/26 12:51 PM

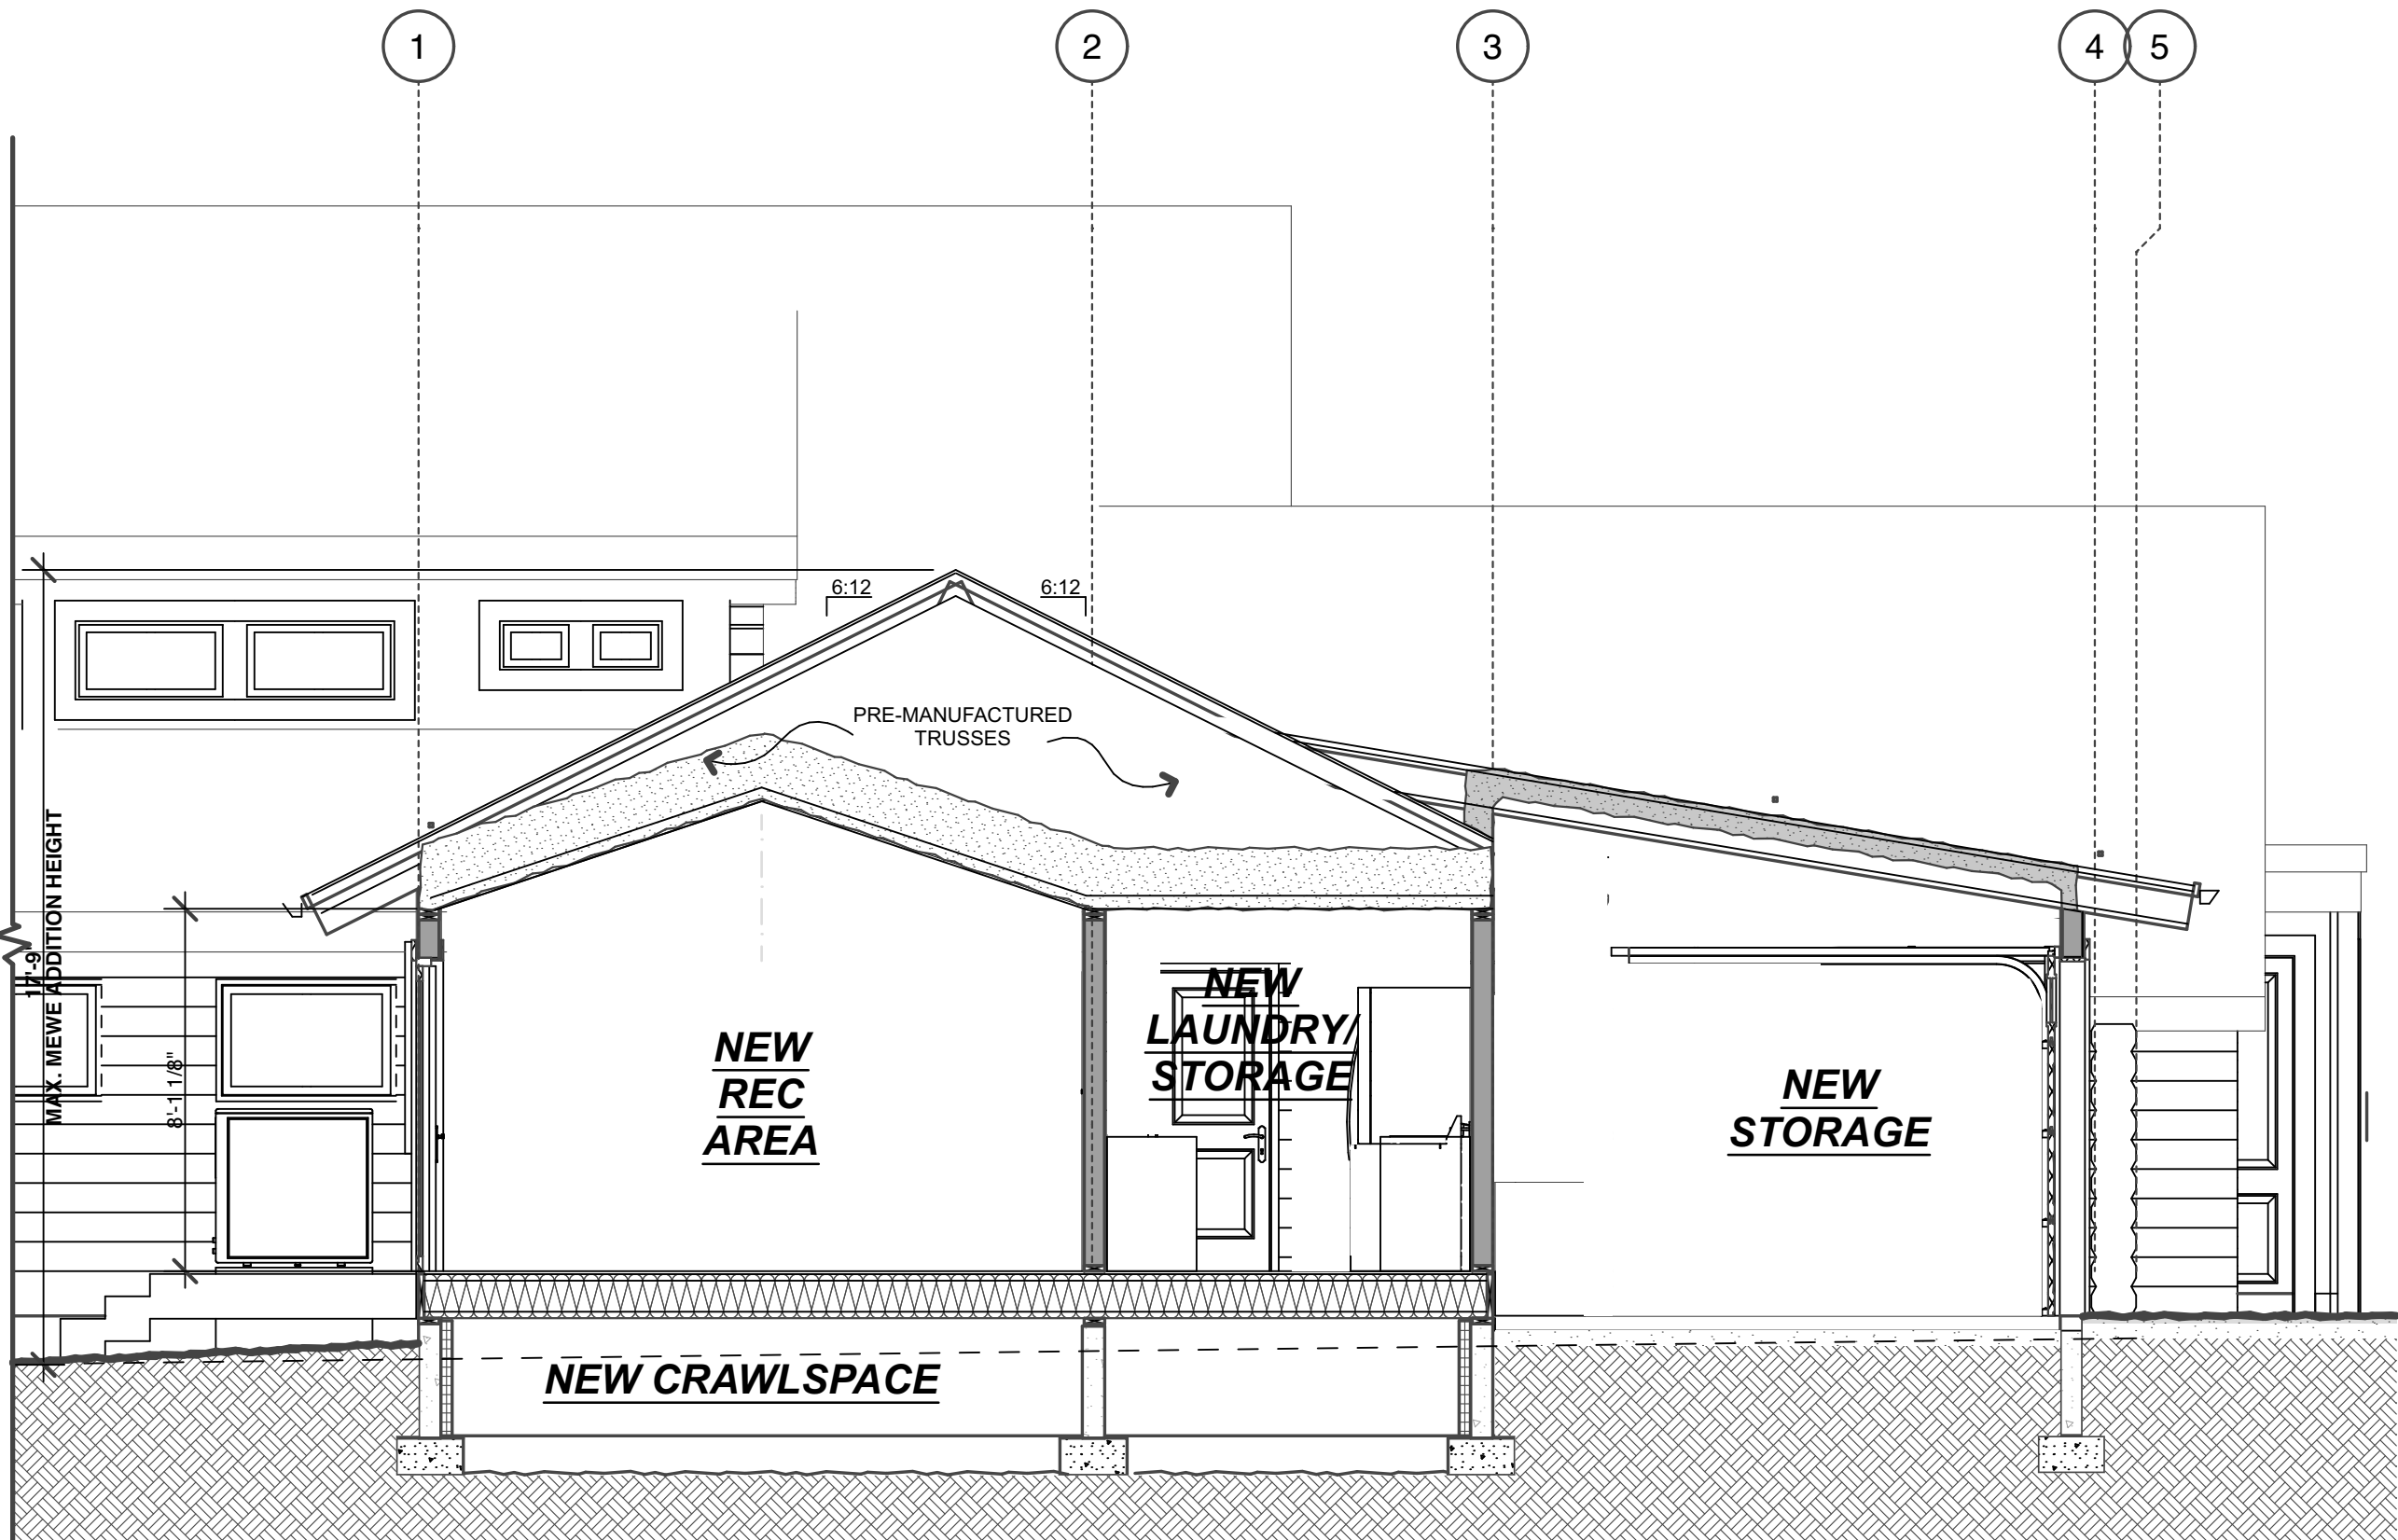

NEW - SECTION

1/4" = 1'-0"


1

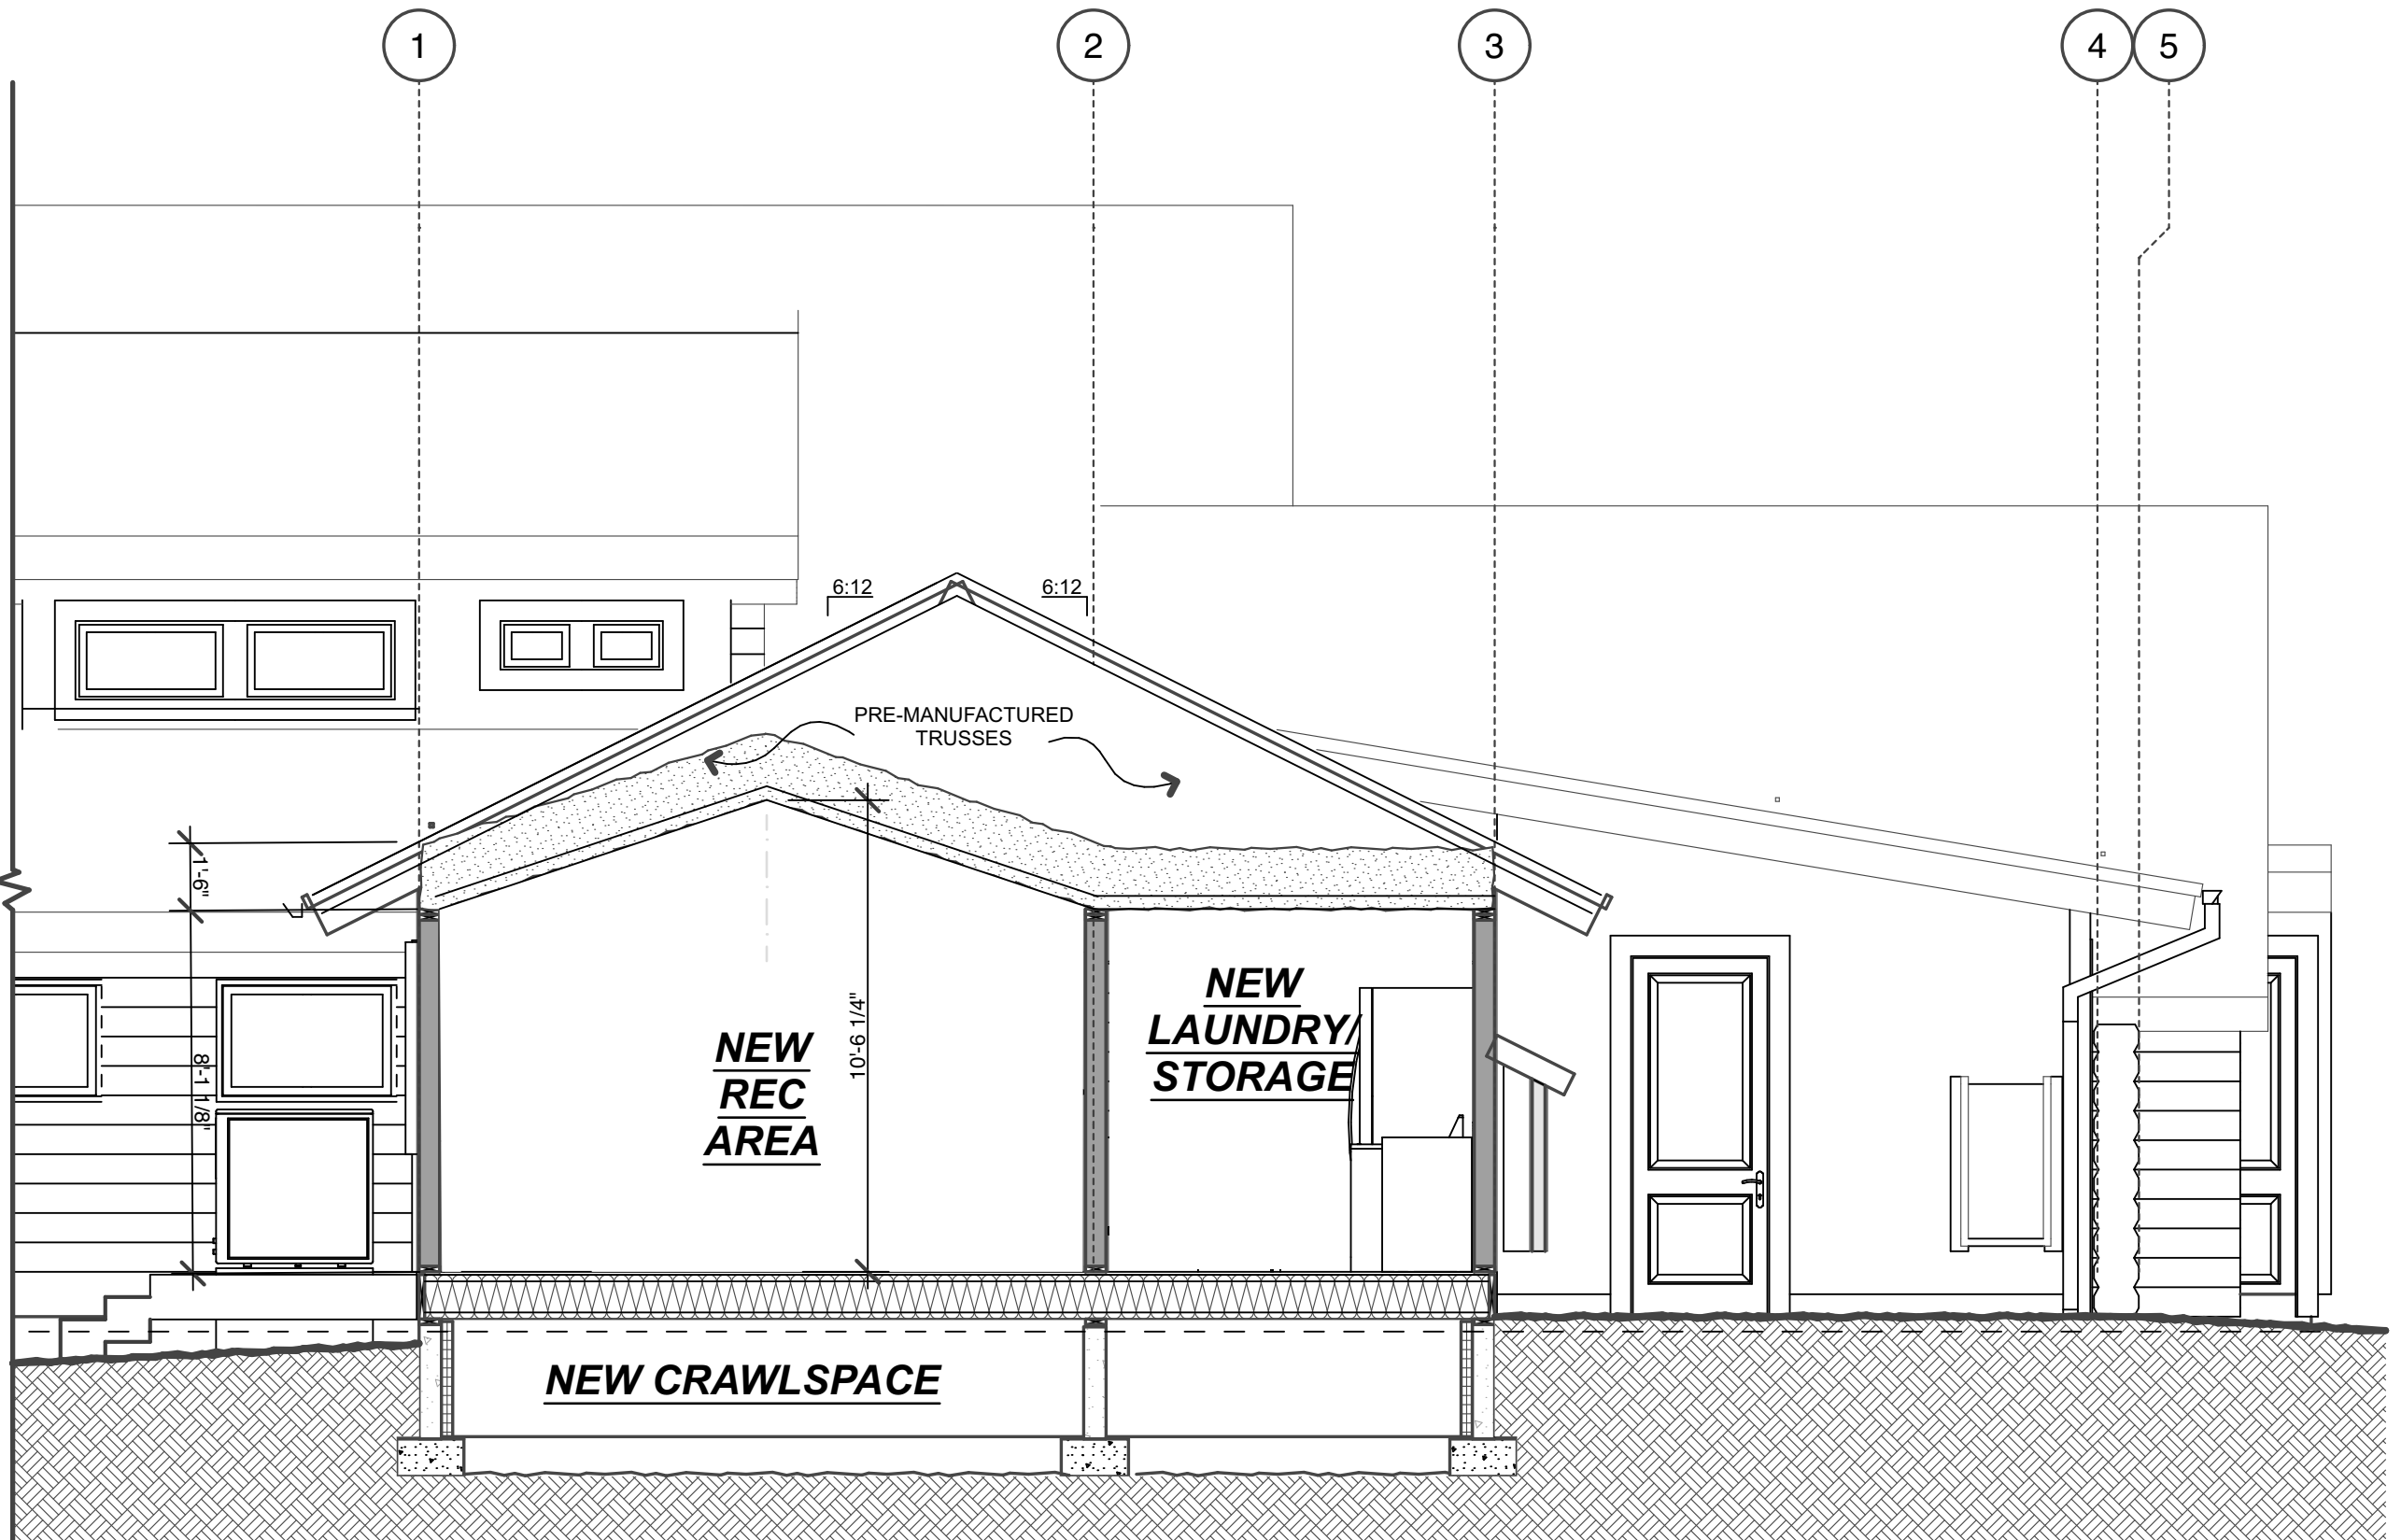

NEW - SECTION

1/4" = 1'-0"

2

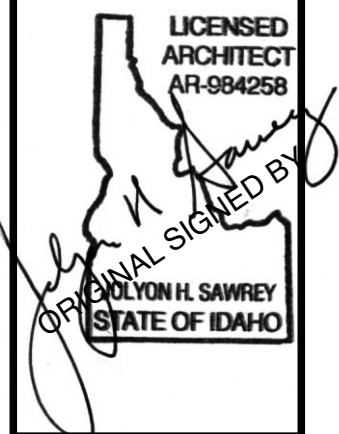

A NEW ADDITION TO AN EXISTING SINGLE FAMILY RESIDENCE :

213 COMFORT CIRCLE

213 COMFORT CIRCLE BLAINE COUNTY, IDAHO

THE ORIGINAL DOCUMENT IS ON FILE W/ DATE AND ARCHITECTS SIGNATURE AND ARE STORED AT THE VITAL INK OFFICE

**DESIGN
REVIEW
SET**



REVISIONS



DATE
27 MAR, 2026
DATE ORIGINAL
SIGNED BY

A3.1

PLOTTED: 4/27/26 12:51 PM


0 2' 4' 8'

NOTE: THESE DRAWINGS WERE PRODUCED BY ANOTHER ARCHITECT
AND ARE INCLUDED WITHIN THIS SUBMITTAL PACKAGE ONLY FOR
GENERAL REFERENCE. CURRENT OWNERS ARE UNDERSTOOD TO HAVE
RECEIVED THESE DRAWINGS FROM SELLER OF PROPERTY THAT COPYRIGHT
USE THESE DRAWINGS WERE FORWARDED TO THE ARMSTRONG FAMILY
FOR THEIR USE

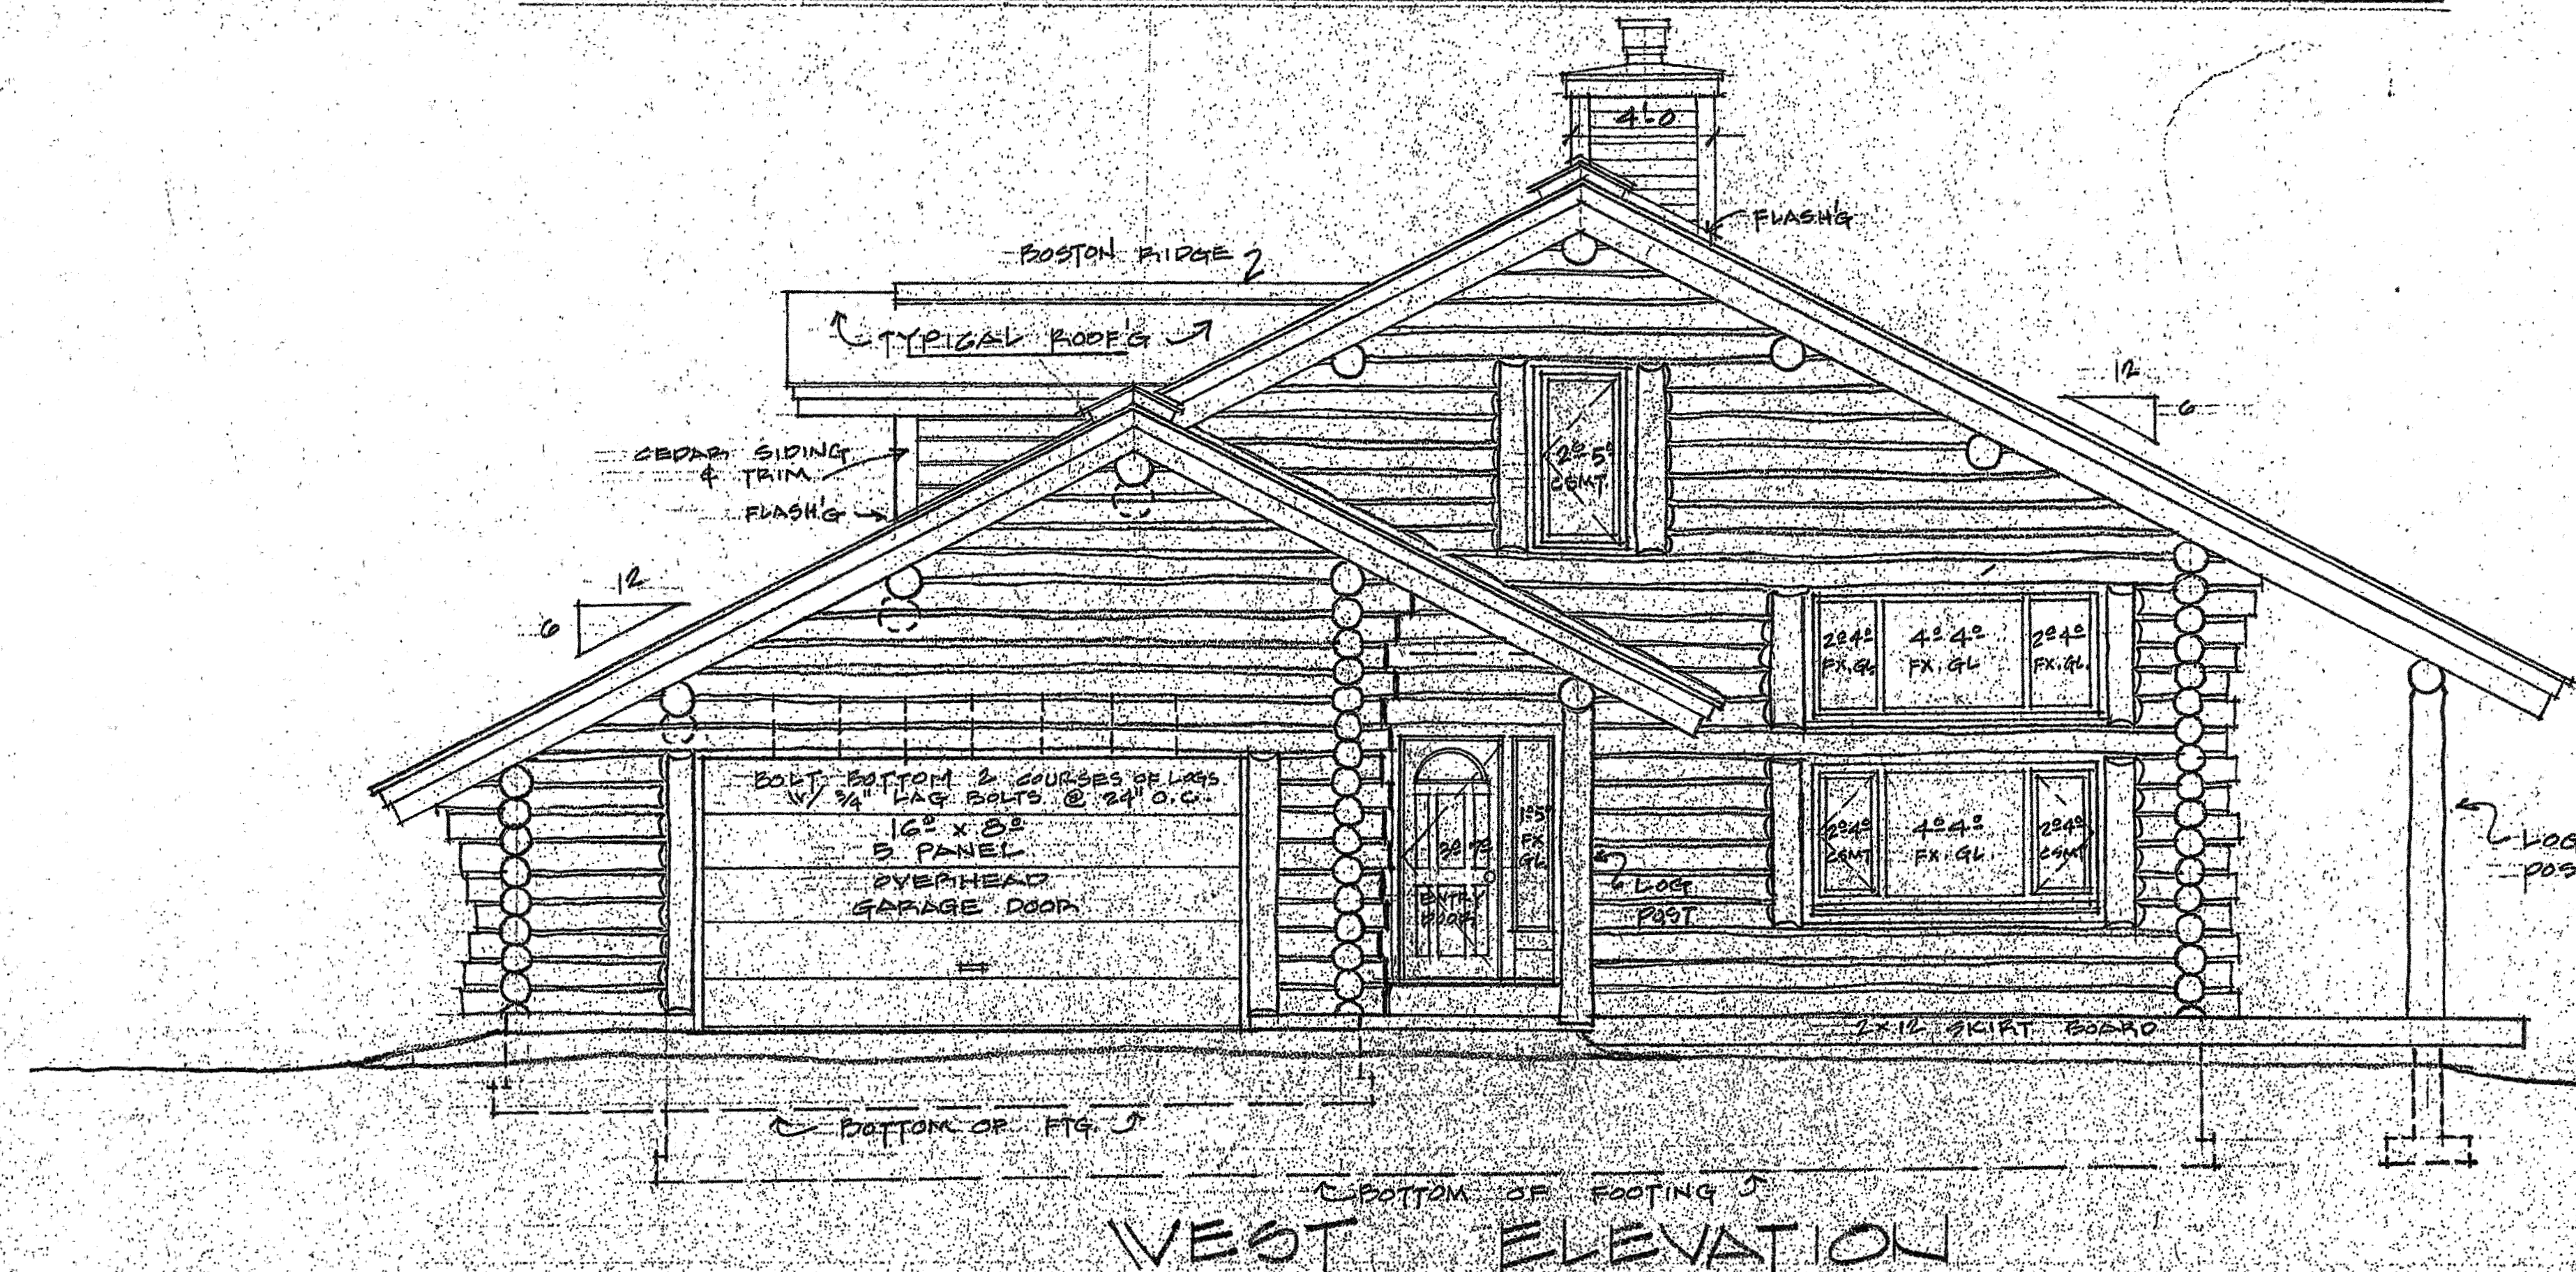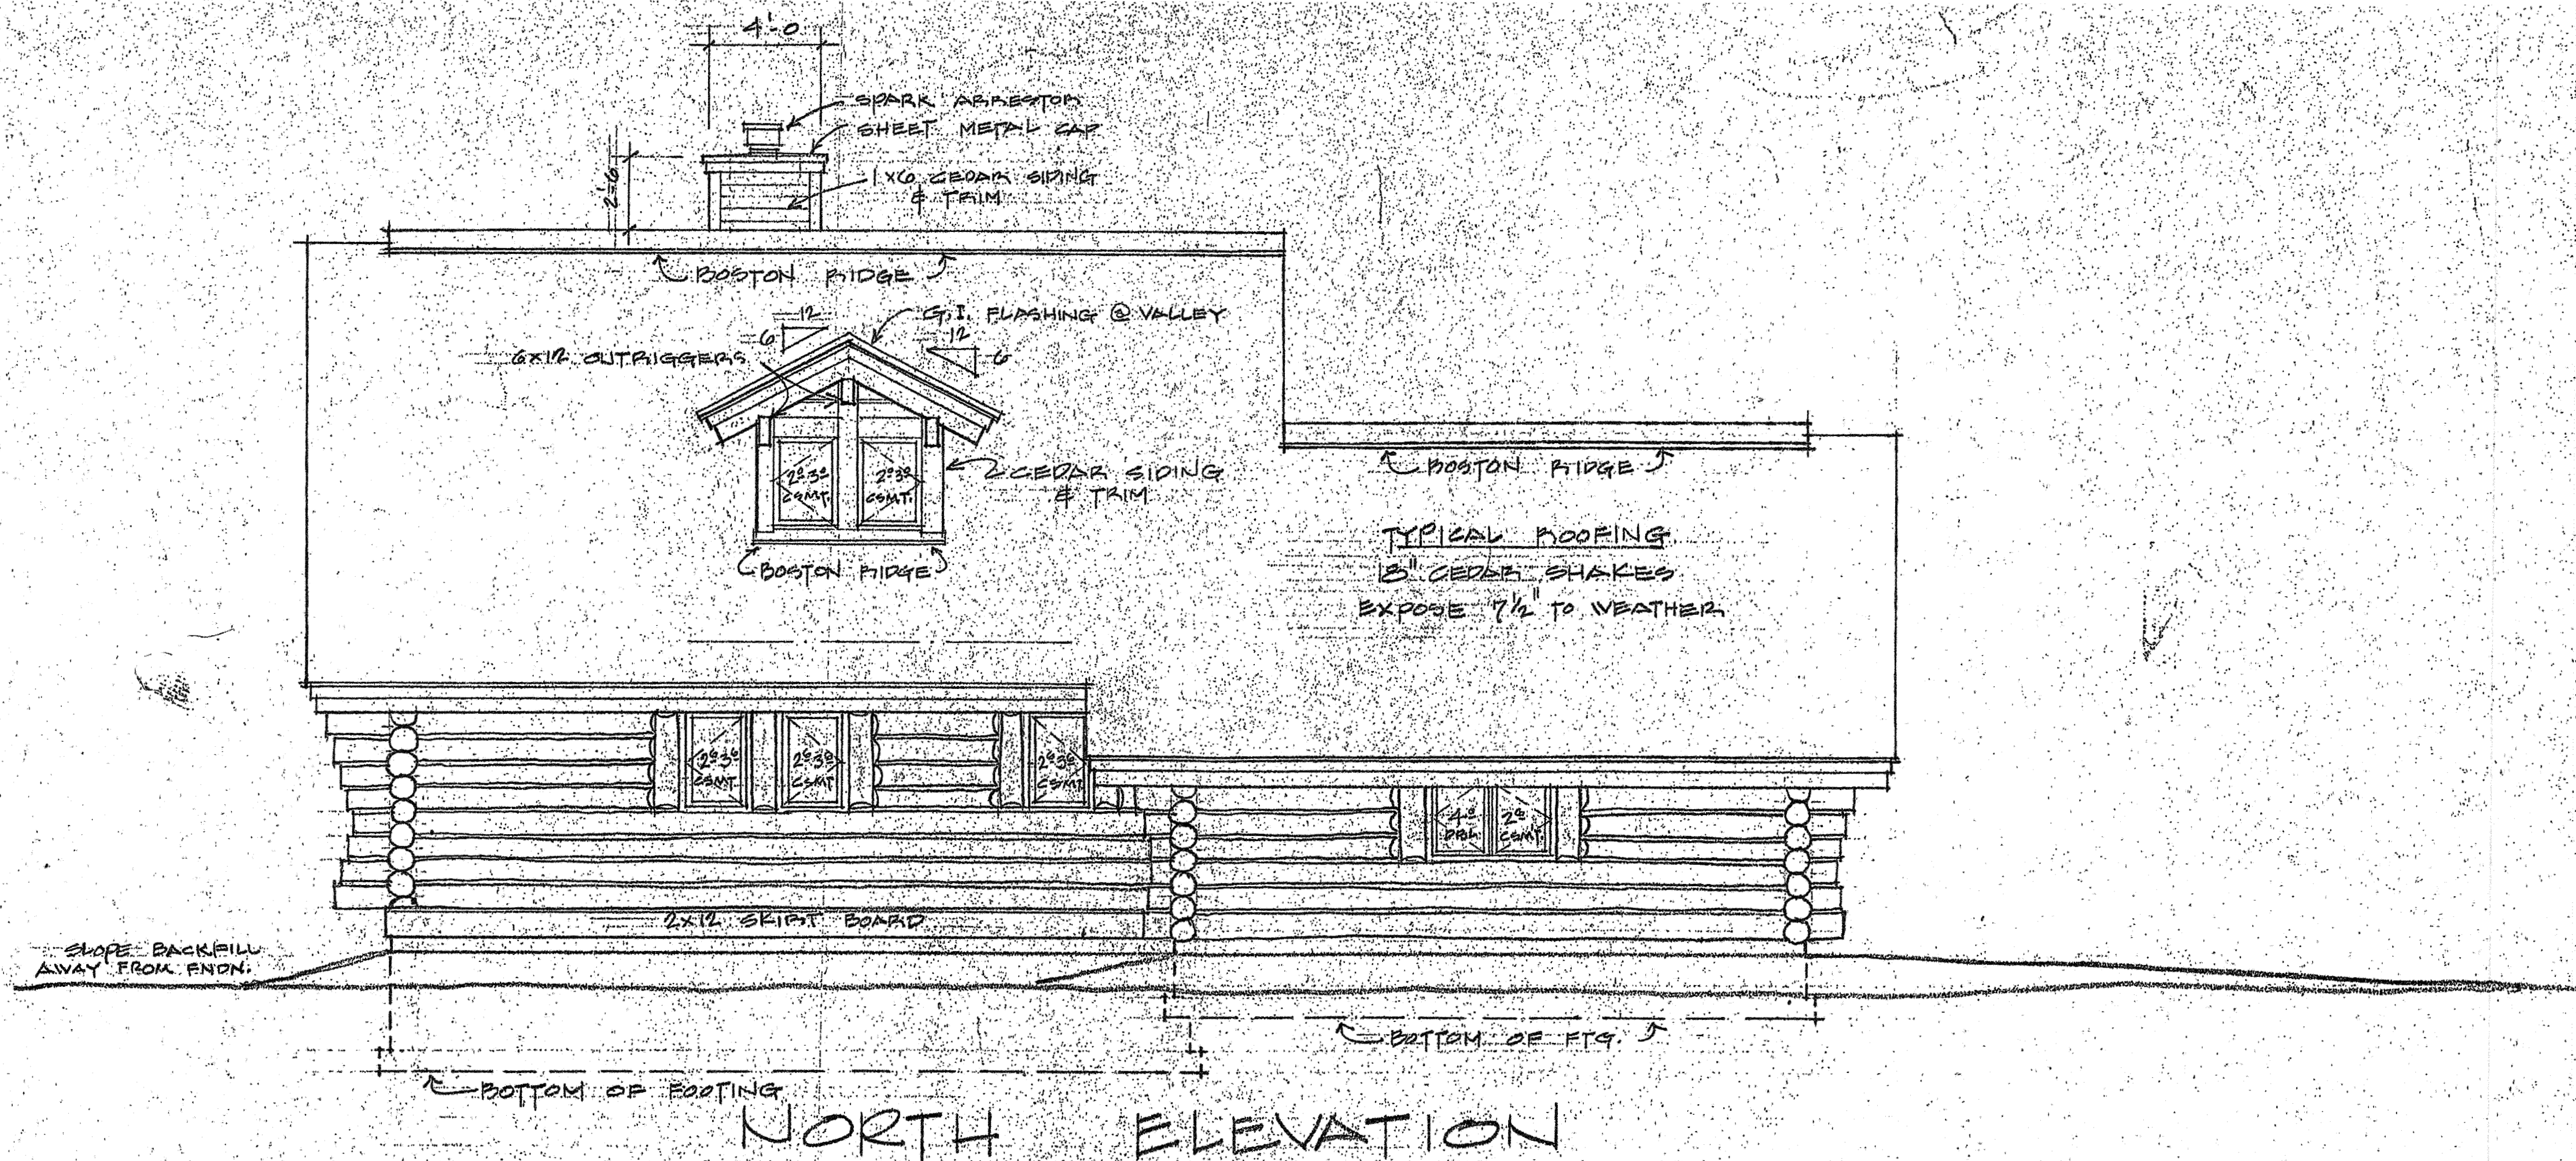

ELEVATIONS
SCALE 1/4" = 1'-0"

LOW PROFILE
architecture
David Barovetto/architect P.O. Box 269 Sun Valley, Idaho 83353 (208) 726-8620

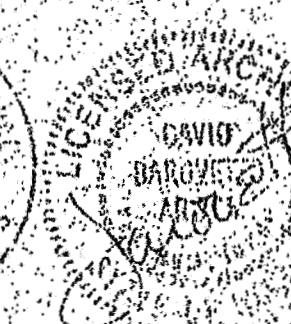

RECEIVED
JUN 13 2019
BLAINE COUNTY
LAND USE & BUILDING SERVICES

REVISIONS

DATE
27 MAR, 2026
DATE ORIGINAL
SIGNED BY

A6.0a


Vital ink PLLC
Environmental Architecture
& Consulting
ALA

DESIGN
REVIEW
SET



A NEW ADDITION TO AN EXISTING SINGLE FAMILY RESIDENCE :
213 COMFORT CIRCLE
213 COMFORT CIRCLE BLAINE COUNTY, IDAHO

LICENSED
ARCHITECT
AR-984258
ORIGINAL SIGNED BY
DAVID BAROVETTO
STATE OF IDAHO

THE ORIGINAL DOCUMENT IS ON FILE WITH DATE AND ARCHITECT'S SIGNATURE AND ARE STORED AT THE VITAL INK OFFICE

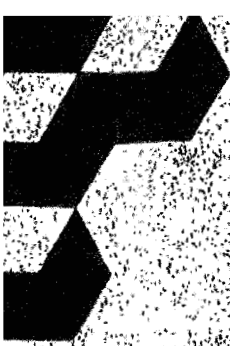

NOTE: THESE DRAWINGS WERE PRODUCED BY ANOTHER ARCHITECT AND ARE INCLUDED WITHIN THIS SUBMITTAL PACKAGE ONLY FOR GENERAL REFERENCE. CURRENT OWNERS ARE UNDERSTOOD TO HAVE RECEIVED THESE DRAWINGS FROM SELLER OF PROPERTY. ANY COPYRIGHT OR OTHER RIGHTS IN THESE DRAWINGS WERE FORWARDED TO THE ARMSTRONG FAMILY FOR THEIR USE.

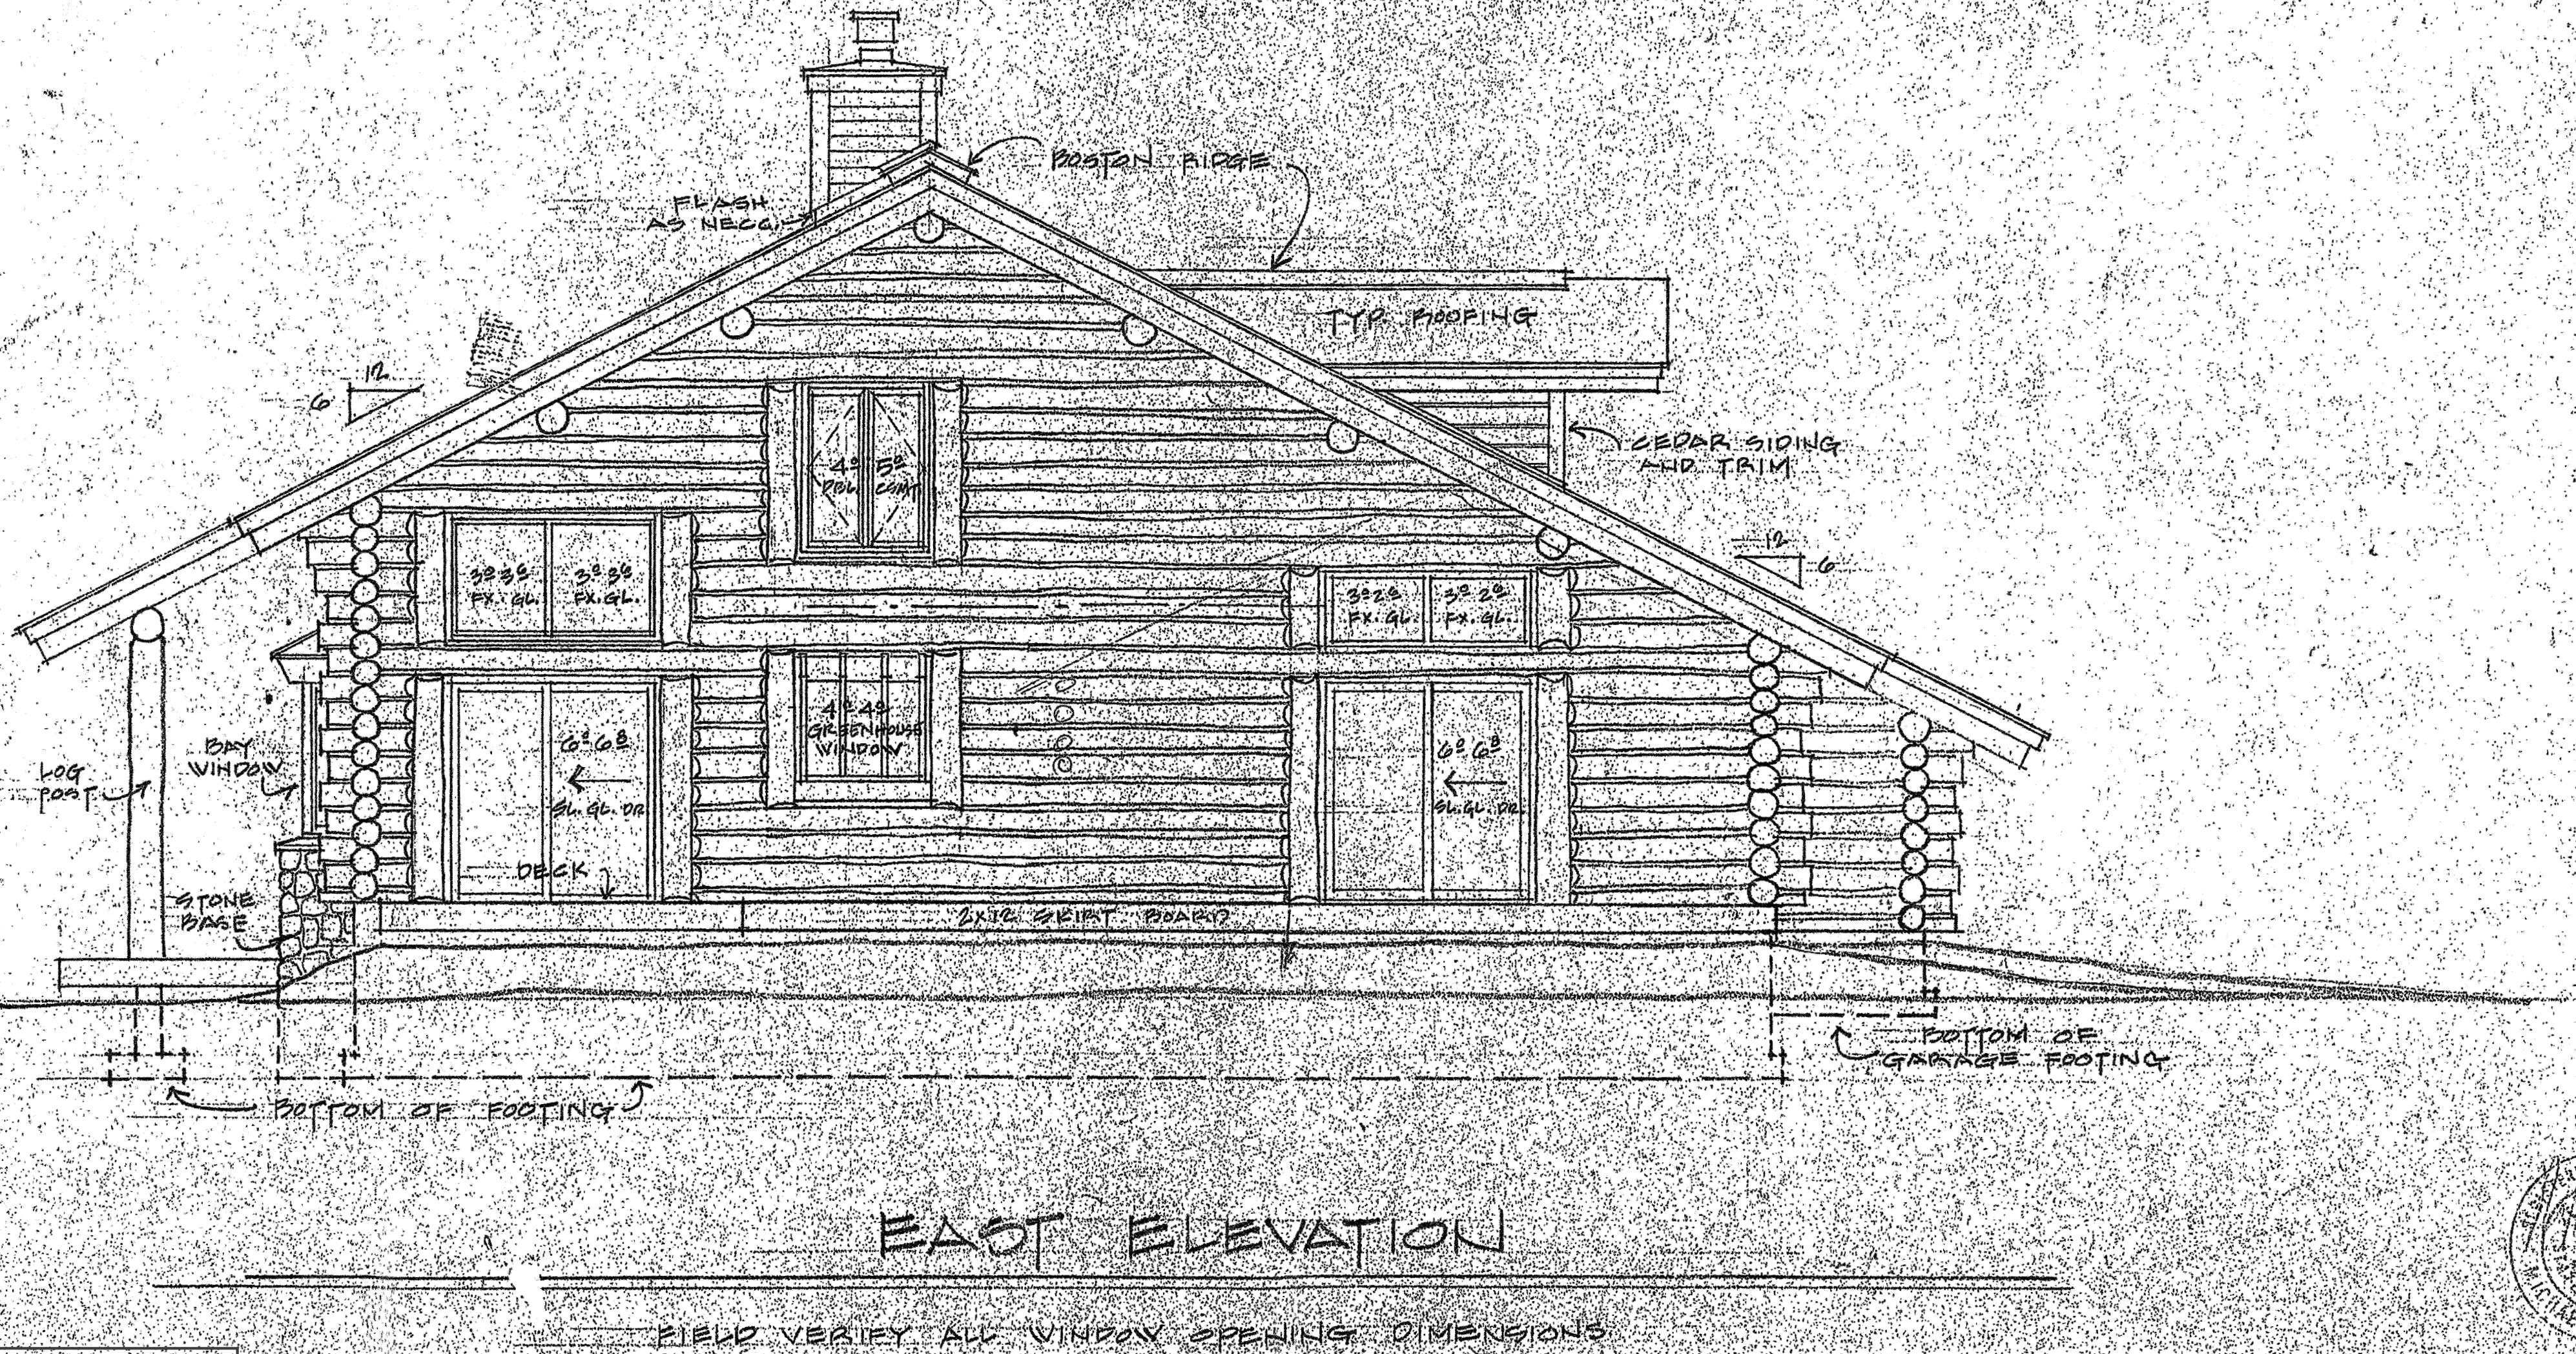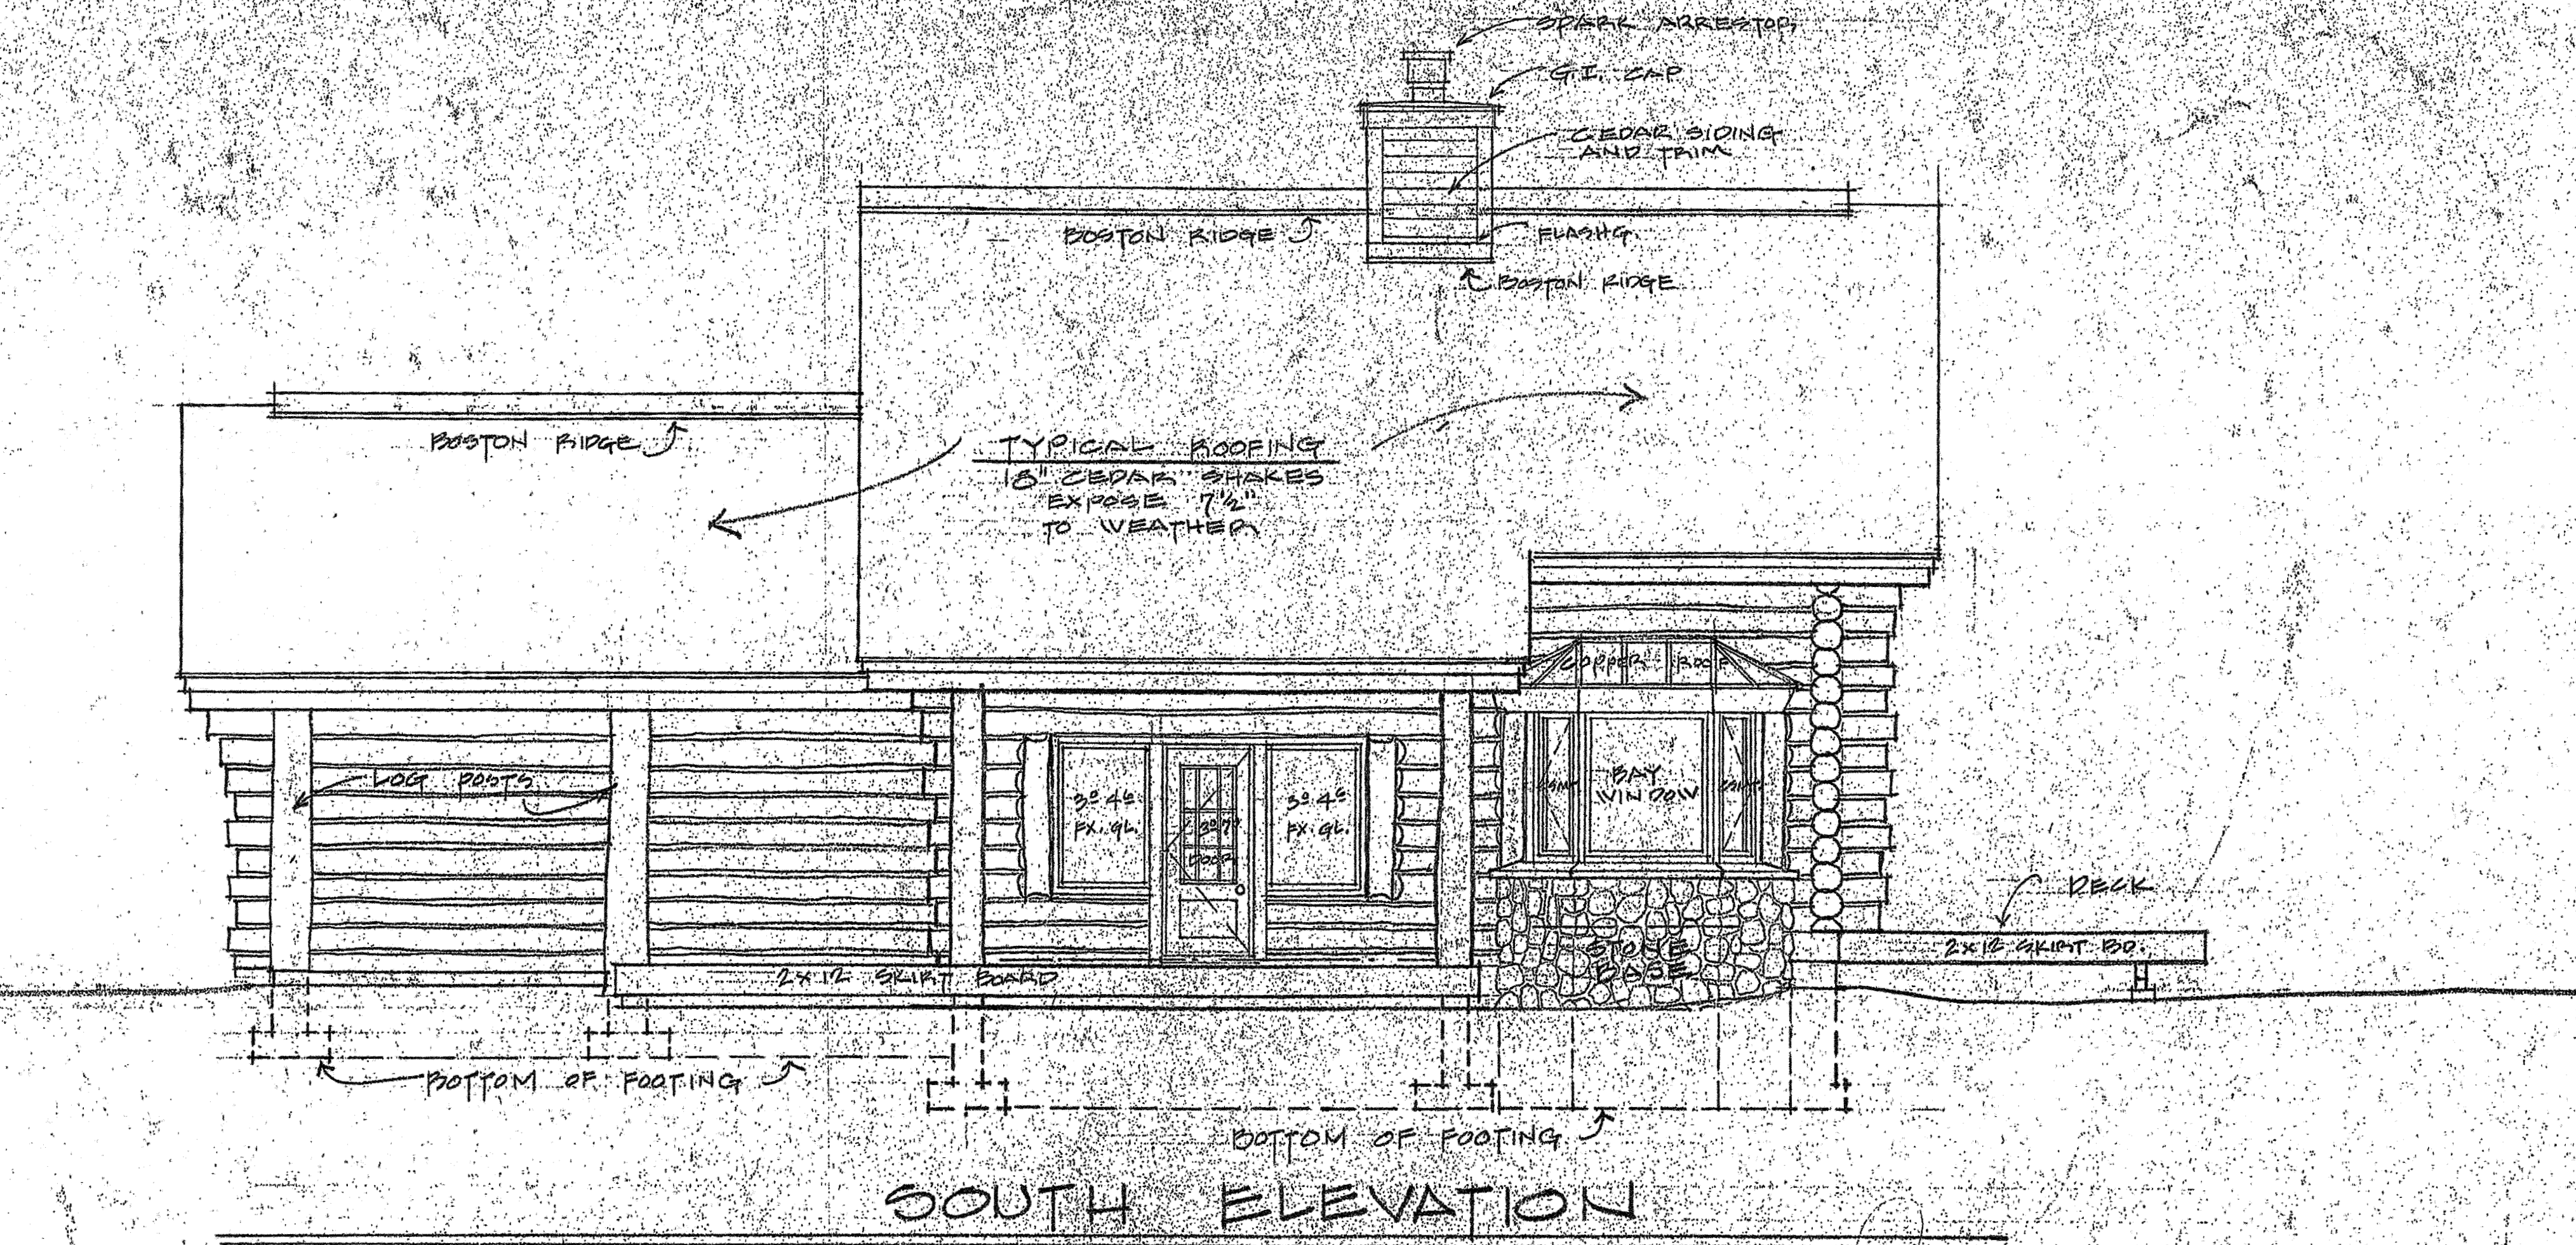

ELEVATIONS
SCALE 1/4" = 1'-0"

LOW PROFILE
architecture
David Barovetto/architect P.O. Box 269 Sun Valley, Idaho 83353 (208) 726-8620

30 MAY 195
18 MAR 88
DATE 7 DEC 84

BENZ RESIDENCE BLAINE COUNTY

LICENSED ARCHITECT
AR-984258
ORIGINAL SIGNED BY
DAVID BAROVETTO
STATE OF IDAHO

A NEW ADDITION TO AN EXISTING SINGLE FAMILY RESIDENCE :
213 COMFORT CIRCLE
213 COMFORT CIRCLE BLAINE COUNTY, IDAHO

DESIGN
REVIEW
SET


Vital ink
Environmental Architecture
& Consulting

REVISIONS

DATE
27 MAR, 2026
DATE ORIGINAL
SIGNED BY

A6.0b

THE ORIGINAL DOCUMENT IS ON FILE IN DATE AND ARCHITECT'S SIGNATURE AND ARE STORED AT THE VITAL INK OFFICE

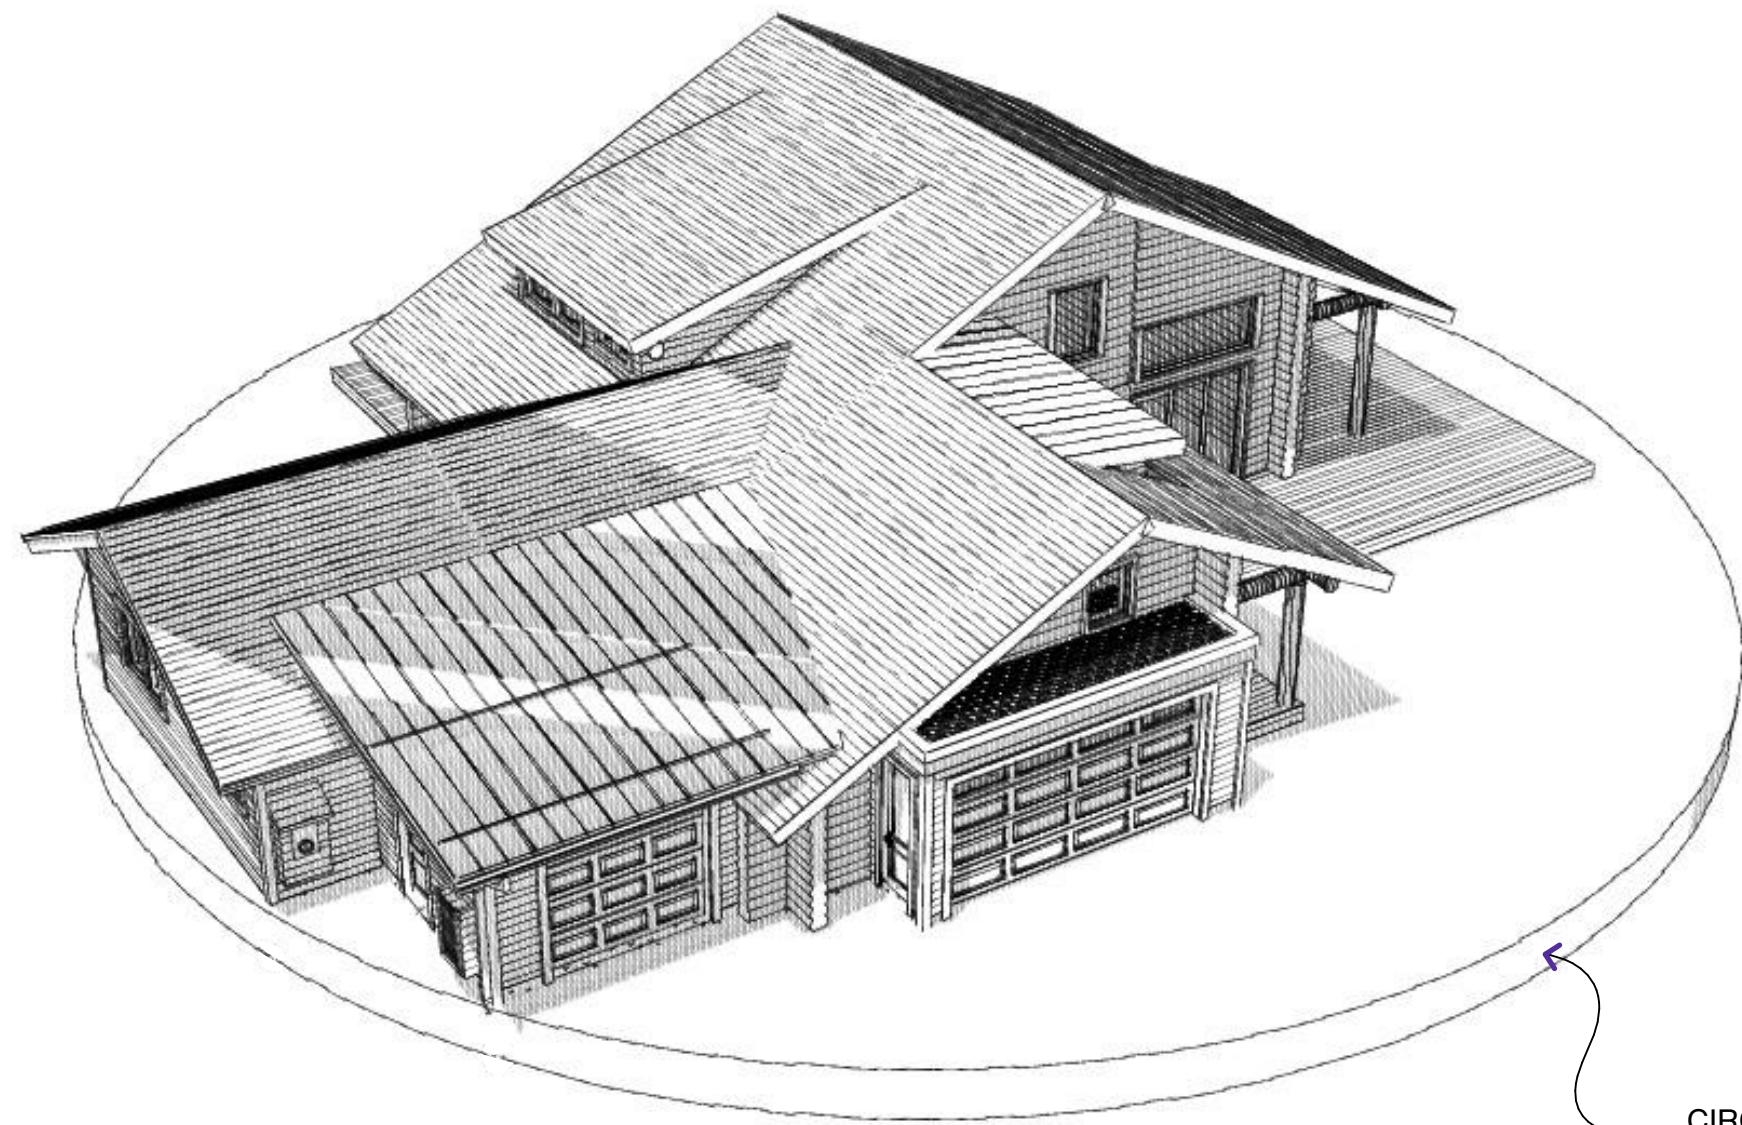


CIRCLE REPRESENTS
BUILDING ENVELOPE TYP

AERIAL #1




EXISTING CONDITIONS
ADDITION TO FRONT OF GARAGE AND SIDE OF GARAGE

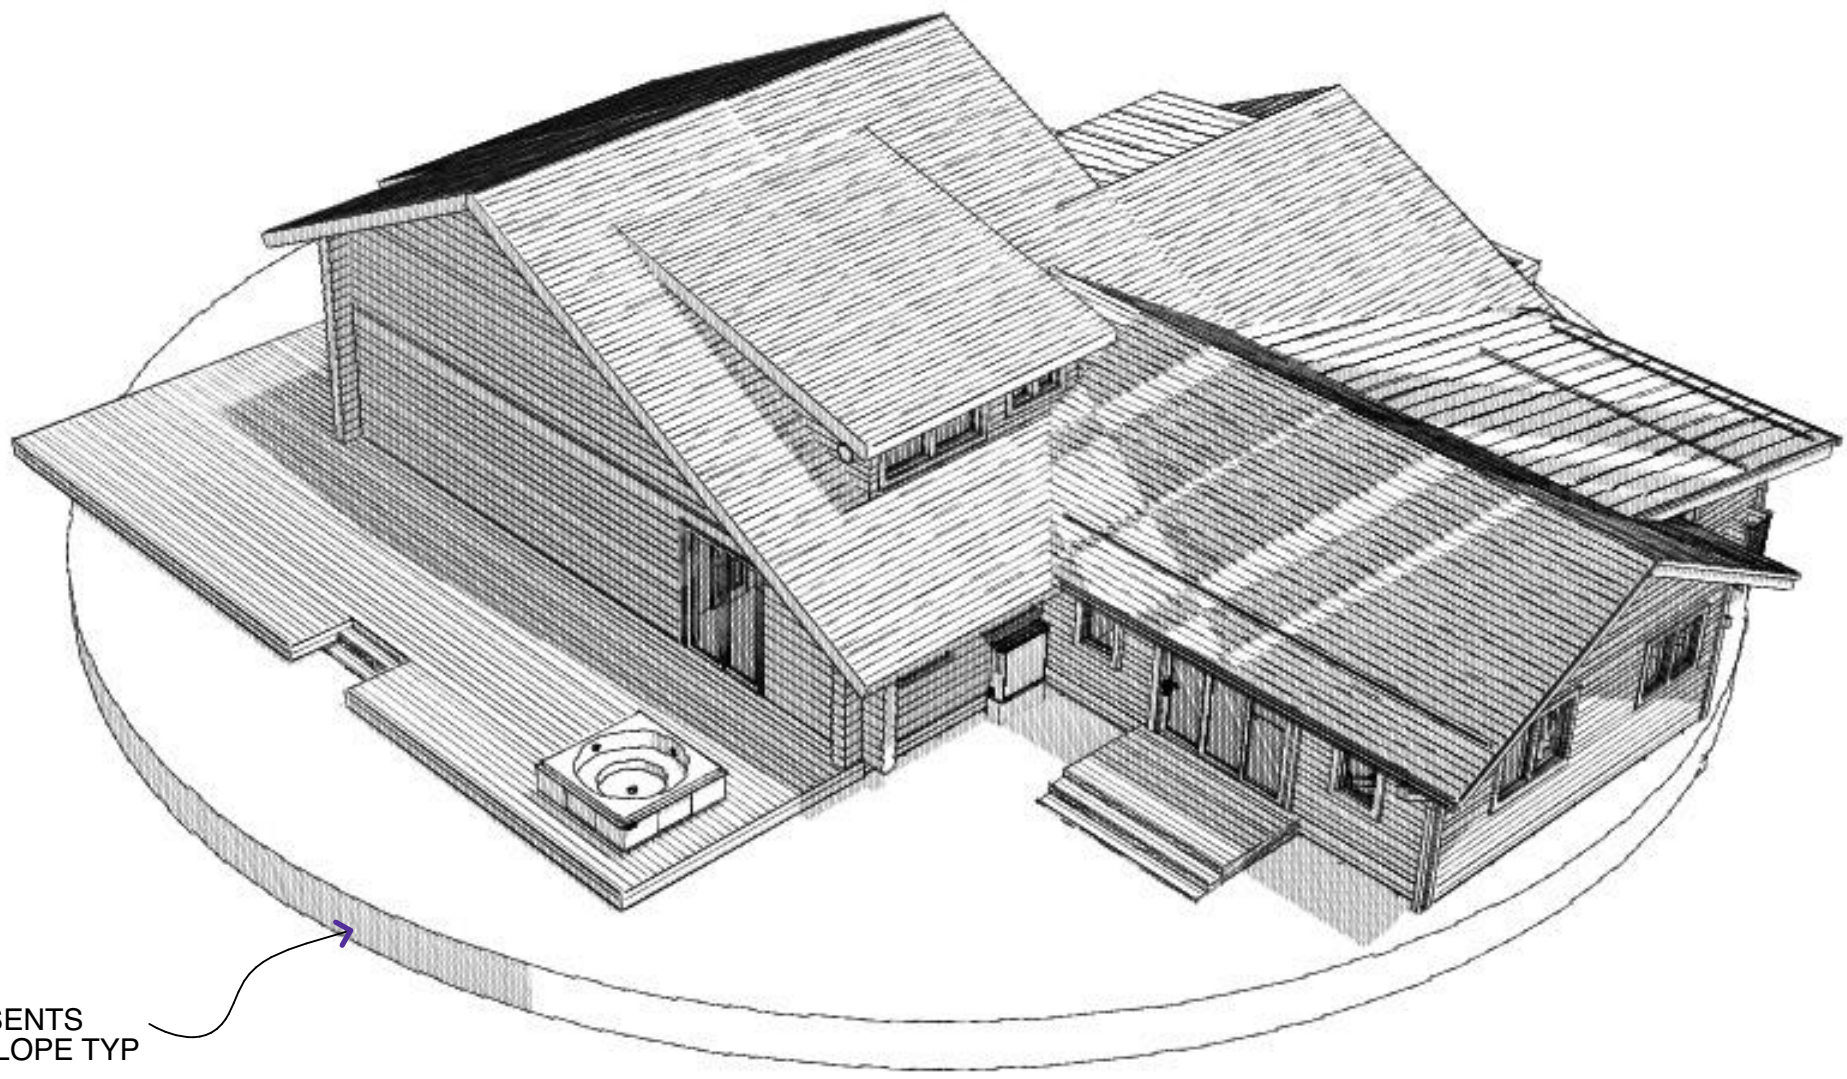

CIRCLE REPRESENTS
BUILDING ENVELOPE TYP


AERIAL #2

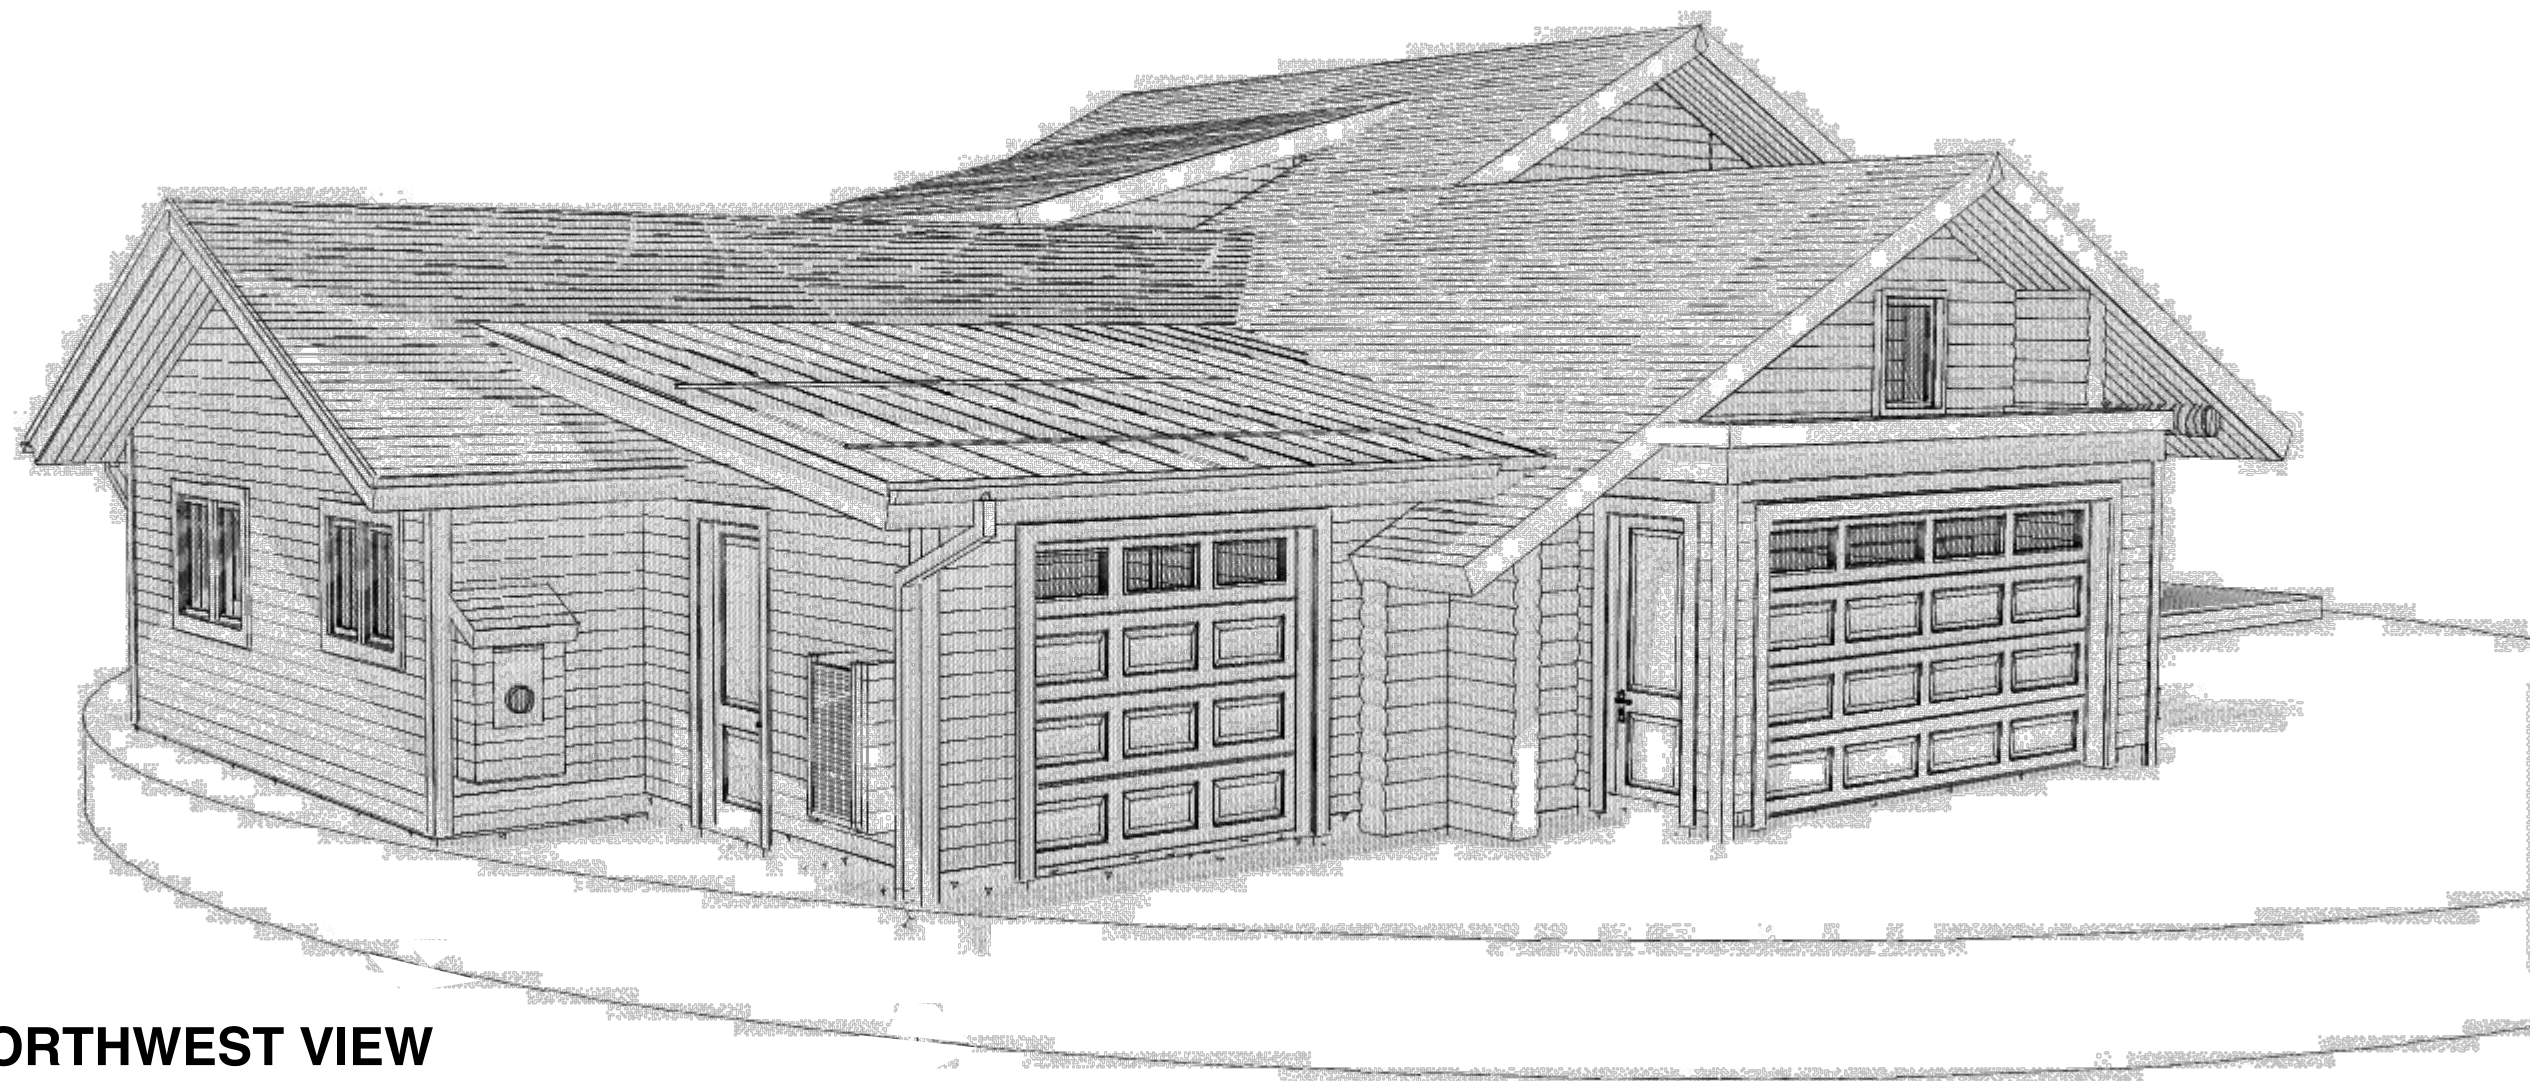

NORTHWEST VIEW



SOUTHEAST VIEW

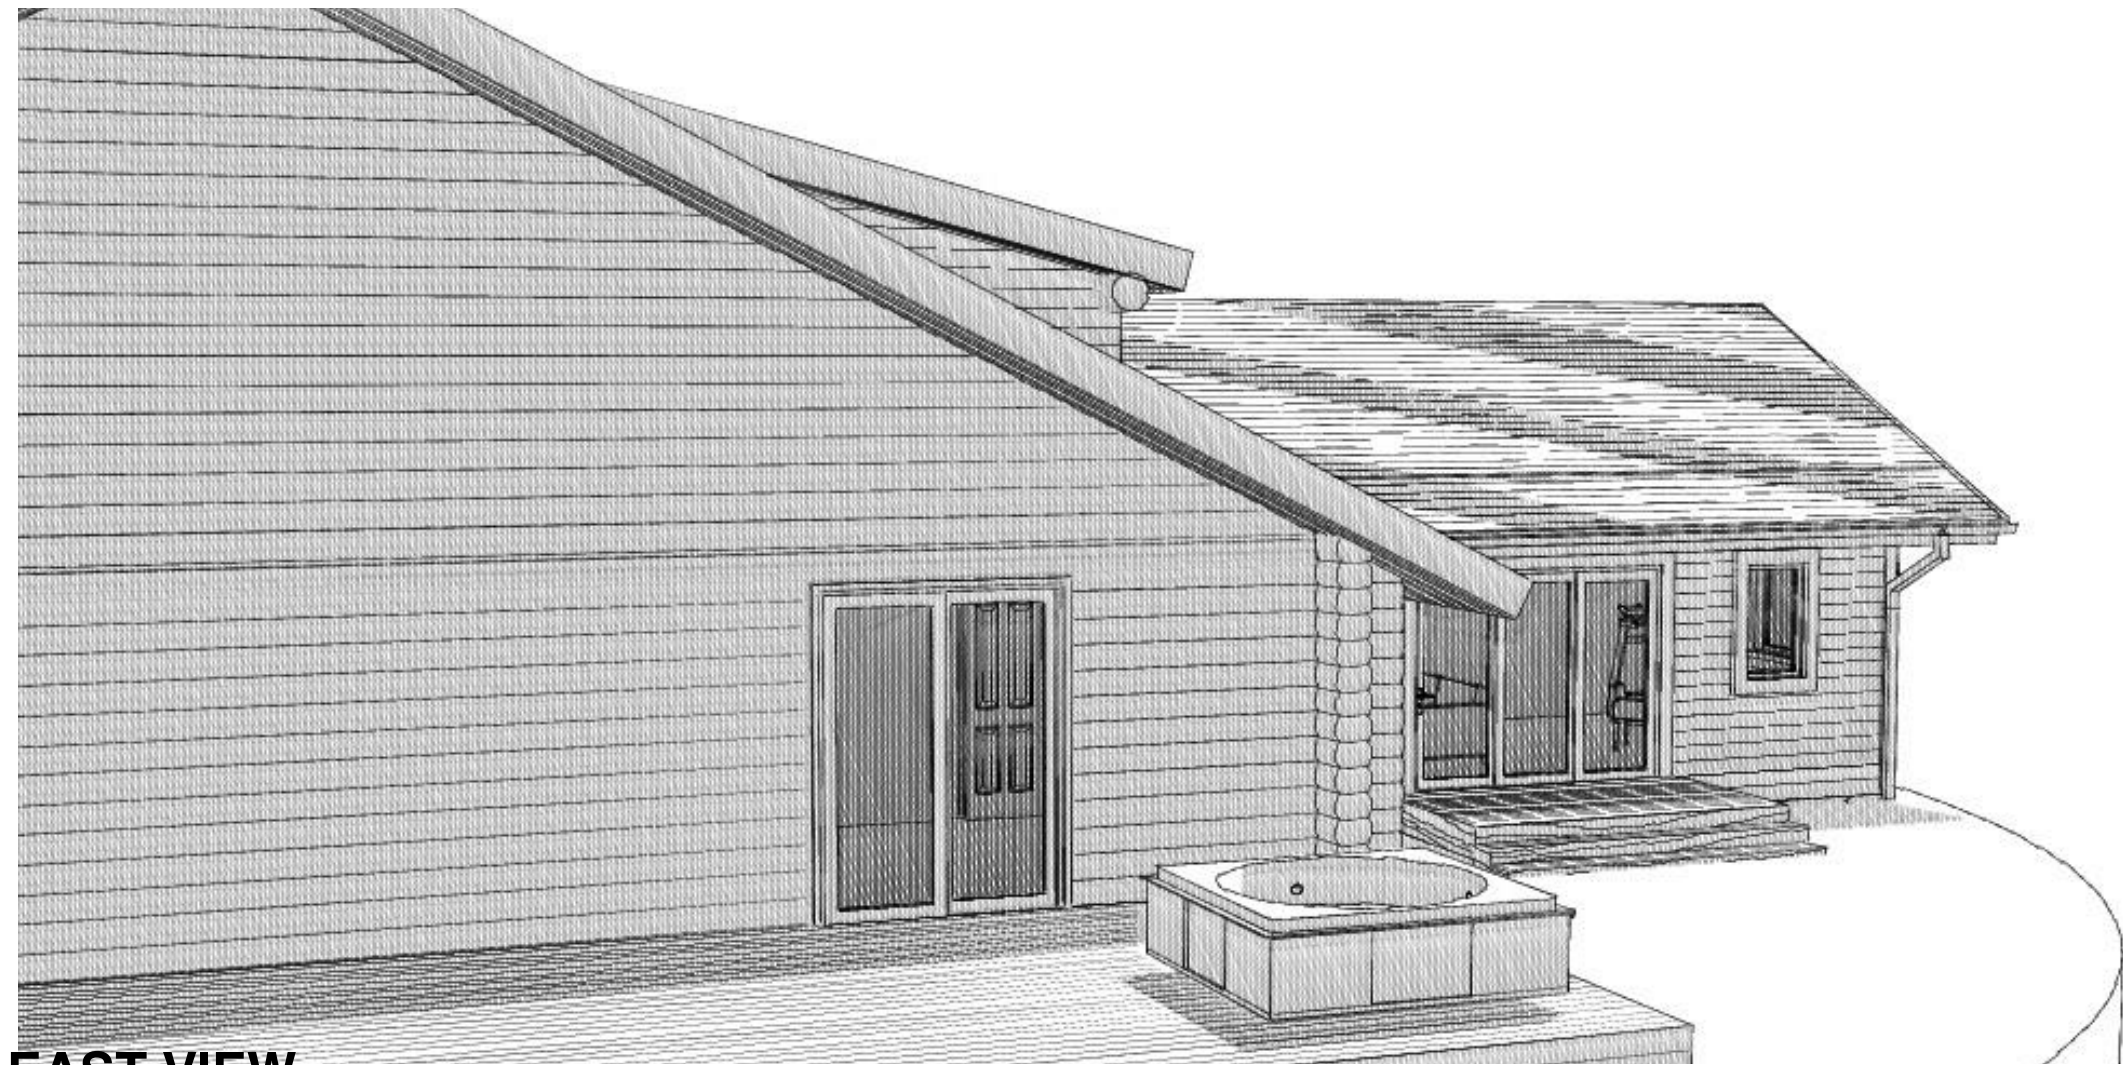

EAST VIEW



NORTHEAST VIEW

LICENSED
ARCHITECT
AR-984258
ORIGINAL SIGNED BY
KATHY H. SAWREY
STATE OF IDAHO

A NEW ADDITION TO AN EXISTING SINGLE FAMILY RESIDENCE :

213 COMFORT CIRCLE

213 COMFORT CIRCLE BLAINE COUNTY, IDAHO

THE ORIGINAL DOCUMENT IS ON FILE W/ DATE AND ARCHITECTS SIGNATURE AND ARE STORED AT THE VITAL INK OFFICE

DESIGN
REVIEW
SET


Vital ink
Environmental Architecture
& Consulting
PLLC
AIA

REVISIONS

DATE
27 MAR, 2026
DATE ORIGINAL
SIGNED BY

A6.1


PLOTTED: 4/27/26 12:52 PM

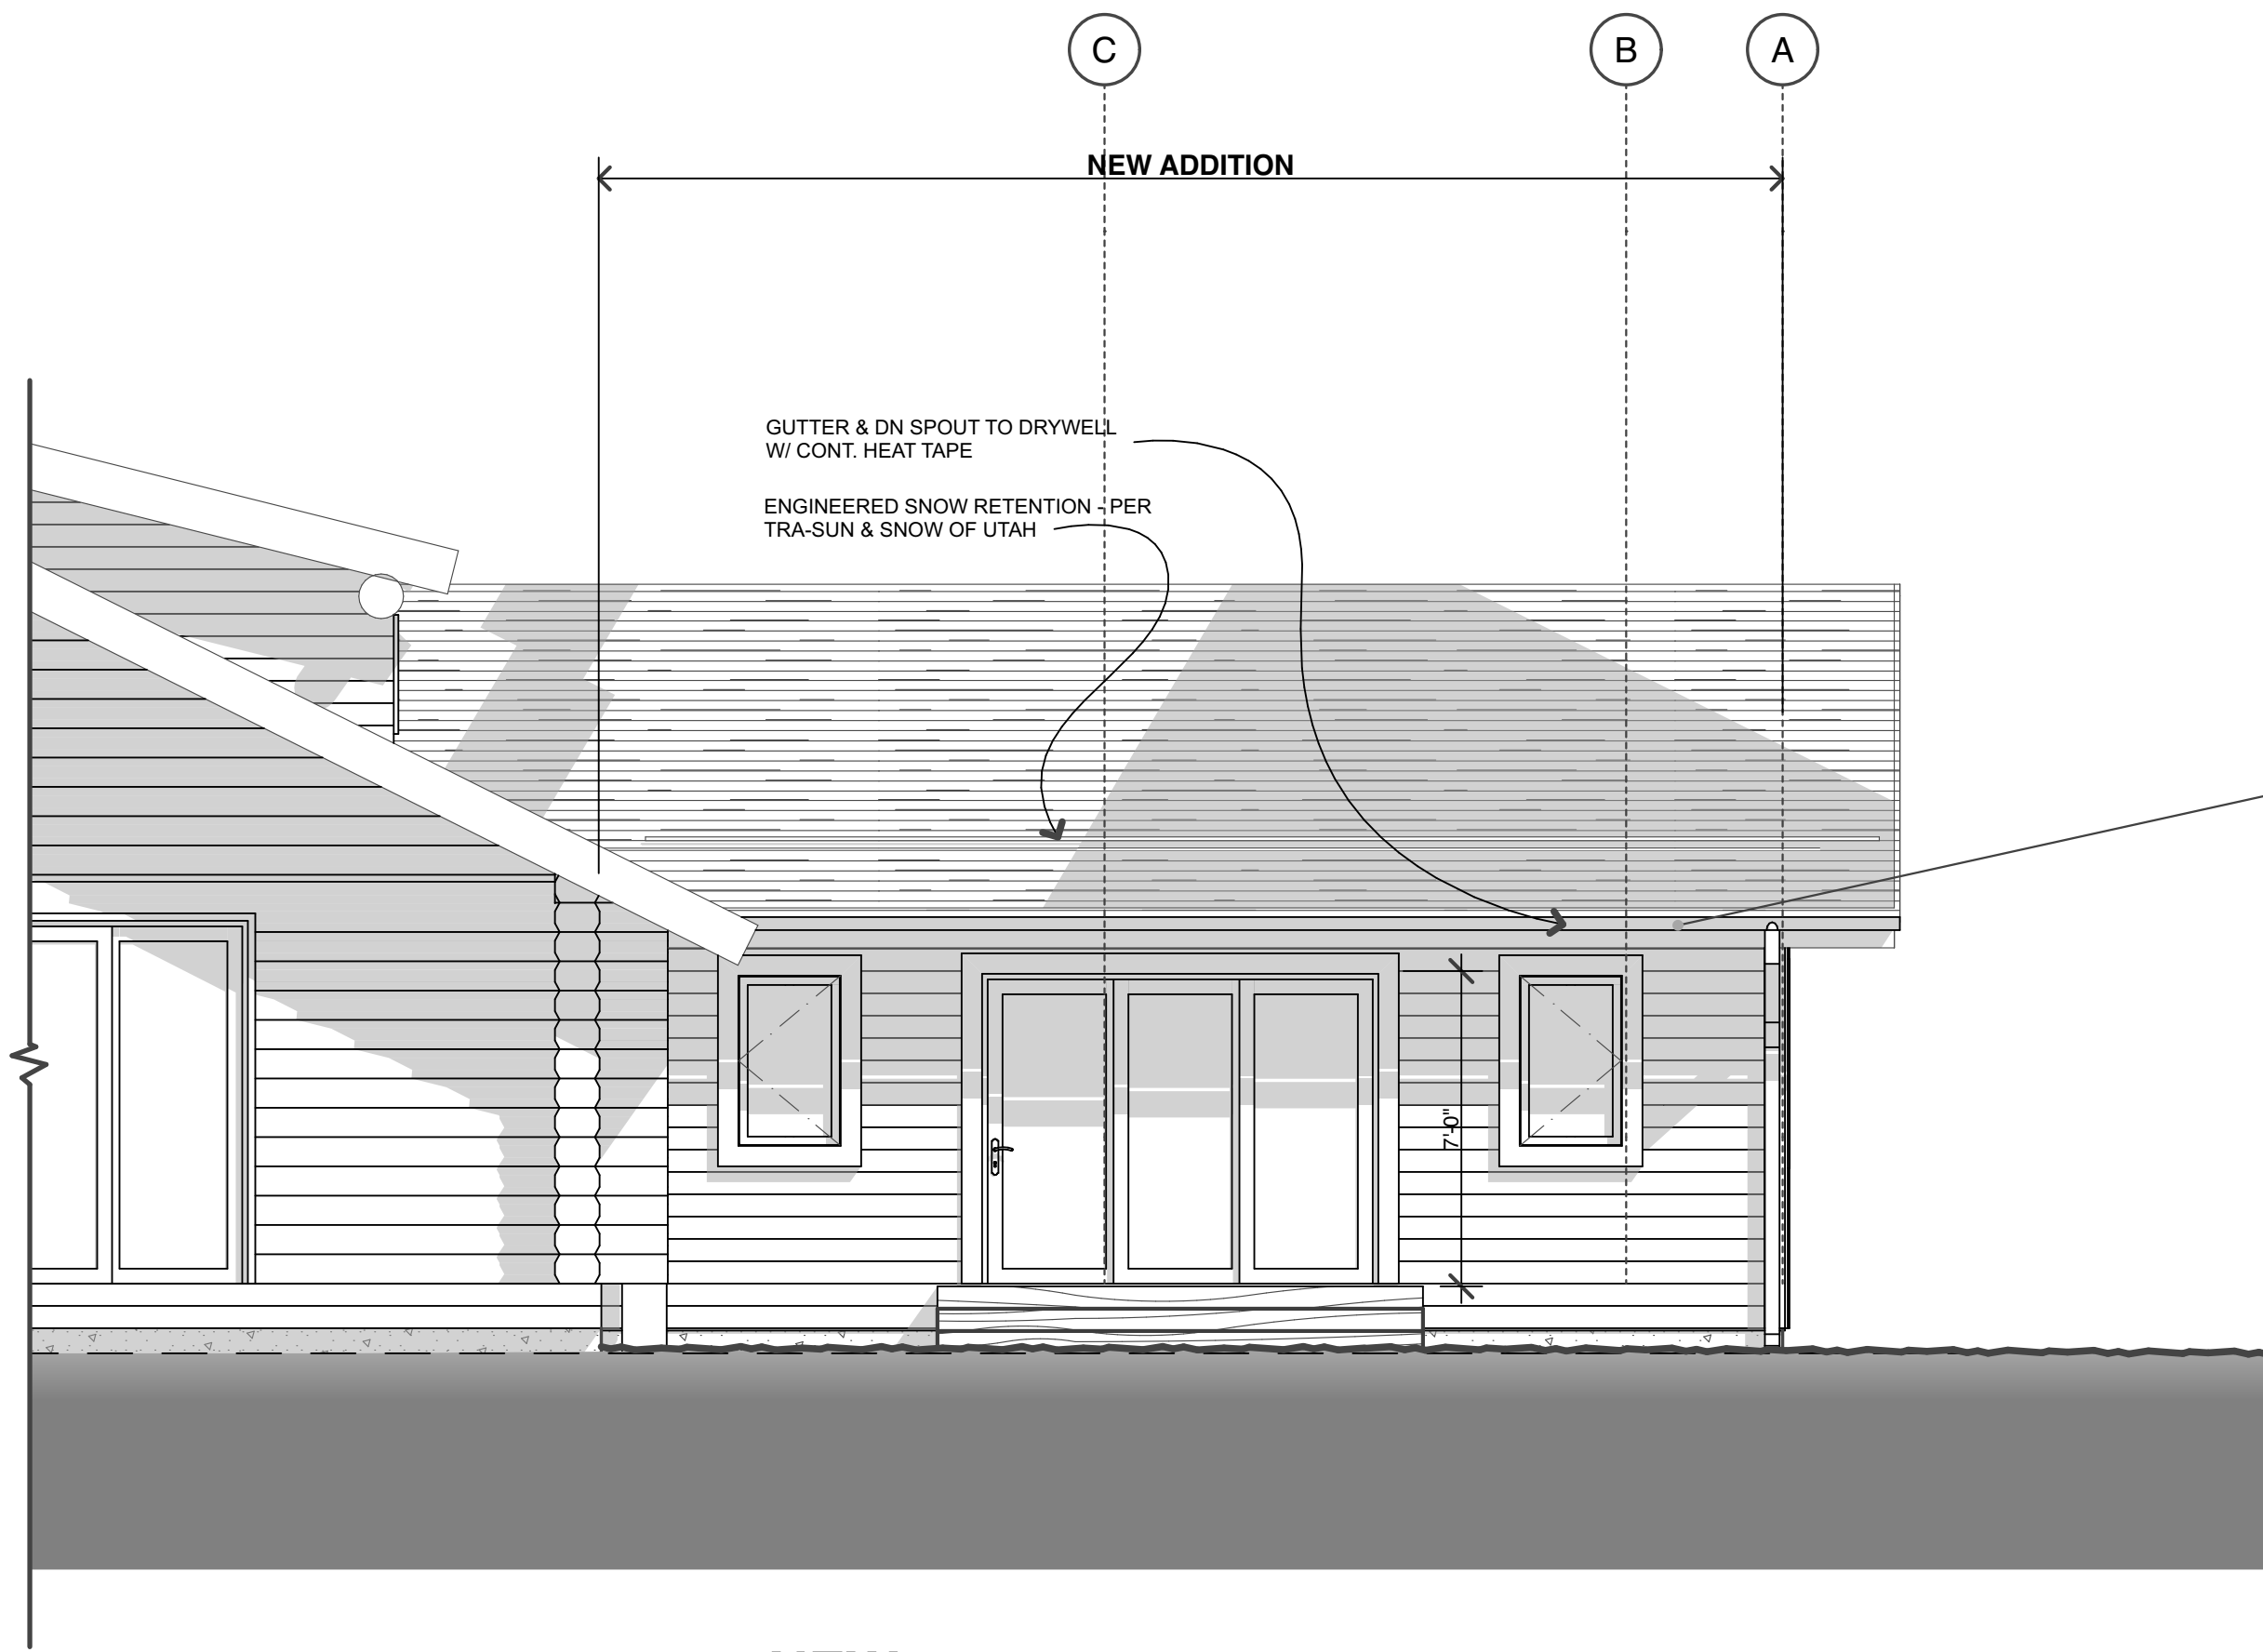

NEW - EAST ELEVATION

1/4" = 1'-0"

1

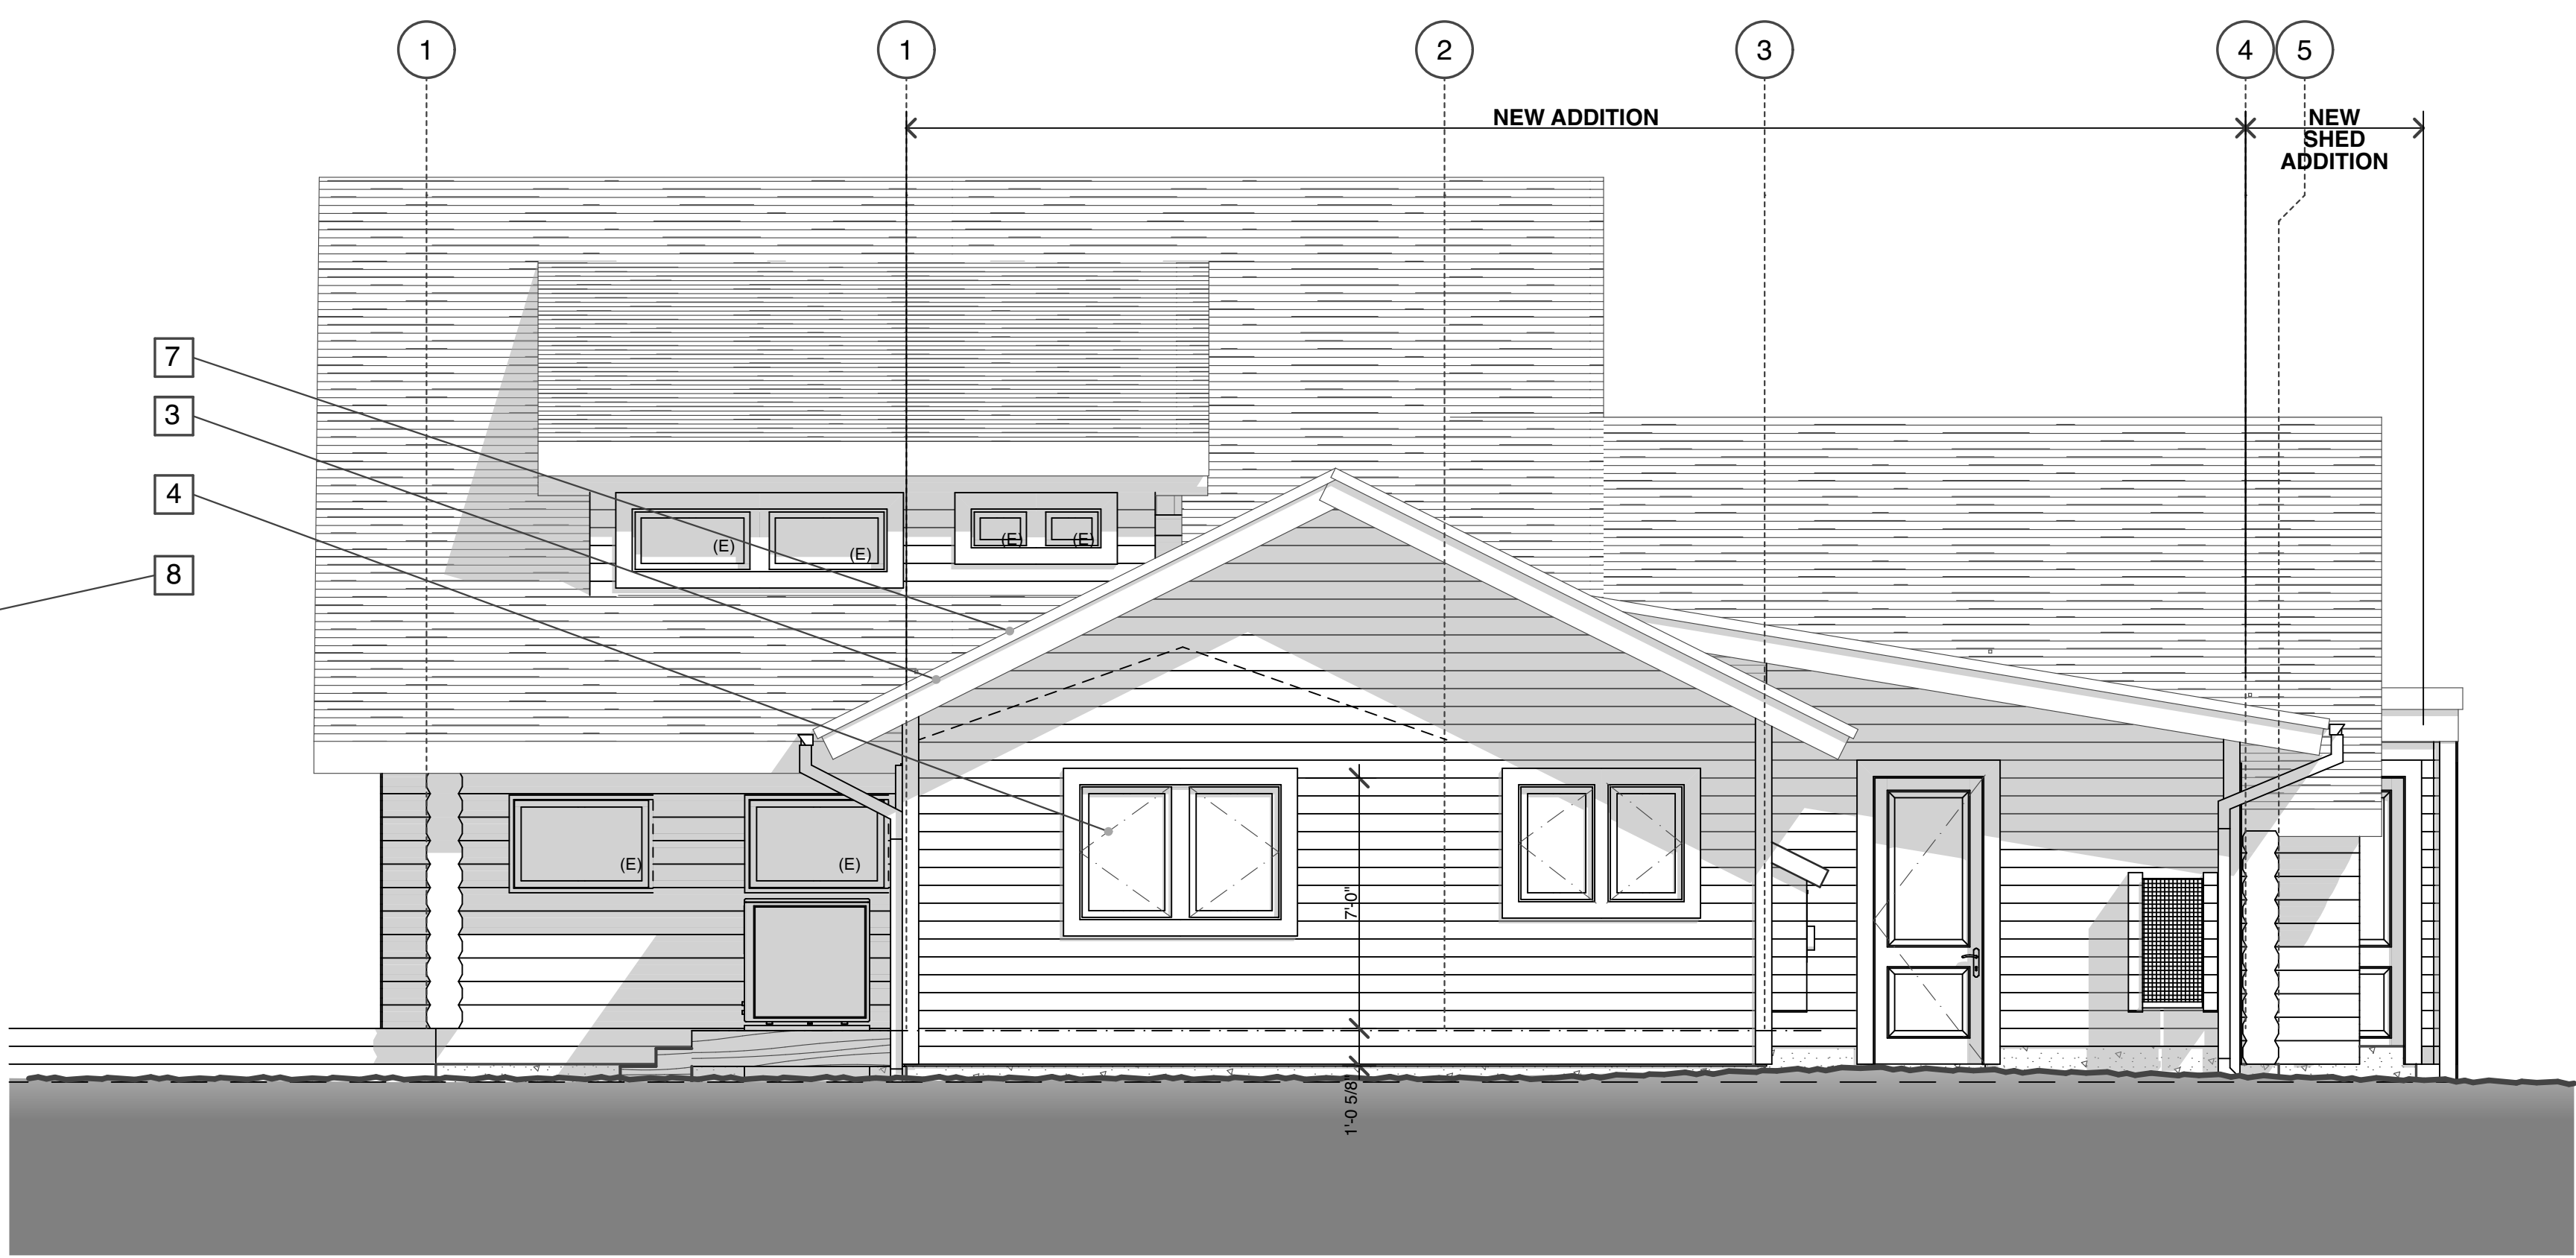


NEW - NORTH ELEVATION

1/4" = 1'-0"

2



EXTERIOR MATERIALS				
LOC.	MATERIAL	MANUF.	MODEL	FINISH COLOR
1a	ROOFING #1		METAL ROOFING, CLASS A* ROOF ASSEMBLY UNDERLAYMENTS	MATCH EXISTING-COLOR/MATERIAL
1b	ROOFING #2		40 YEAR COMPOSITE SHINGLES, ARCHITECTURAL, CLASS A* ROOF ASSEMBLY UNDERLAYMENTS	MATCH EXISTING-COLOR/MATERIAL
2	FASCIA		1x OVER 2X WD	MATCH EXISTING-COLOR/MATERIAL
3	SIDING		HORIZ. SIDING -WOOD	MATCH EXISTING-COLOR/MATERIAL AT DORMERS
4	WINDOWS/ EXT DOORS		WOOD METAL CLAD	MATCH EXISTING-COLOR/MATERIAL
5	SOFFIT		WOOD	MATCH EXISTING-COLOR/MATERIAL
6	TRIM- WINDOWS & DOORS		1x WOOD	MATCH EXISTING-COLOR/MATERIAL OF TRIM AT DORMERS
7	FLASHING		HEMMED METAL	DARK BRONZE
8	GUTTERS/ DN SPOUTS		PAINTED METAL	DARK BRONZE
9	GARAGE DOOR		METAL INSULATED	MATCH EXISTING-COLOR/MATERIAL W/ WINDOWS.

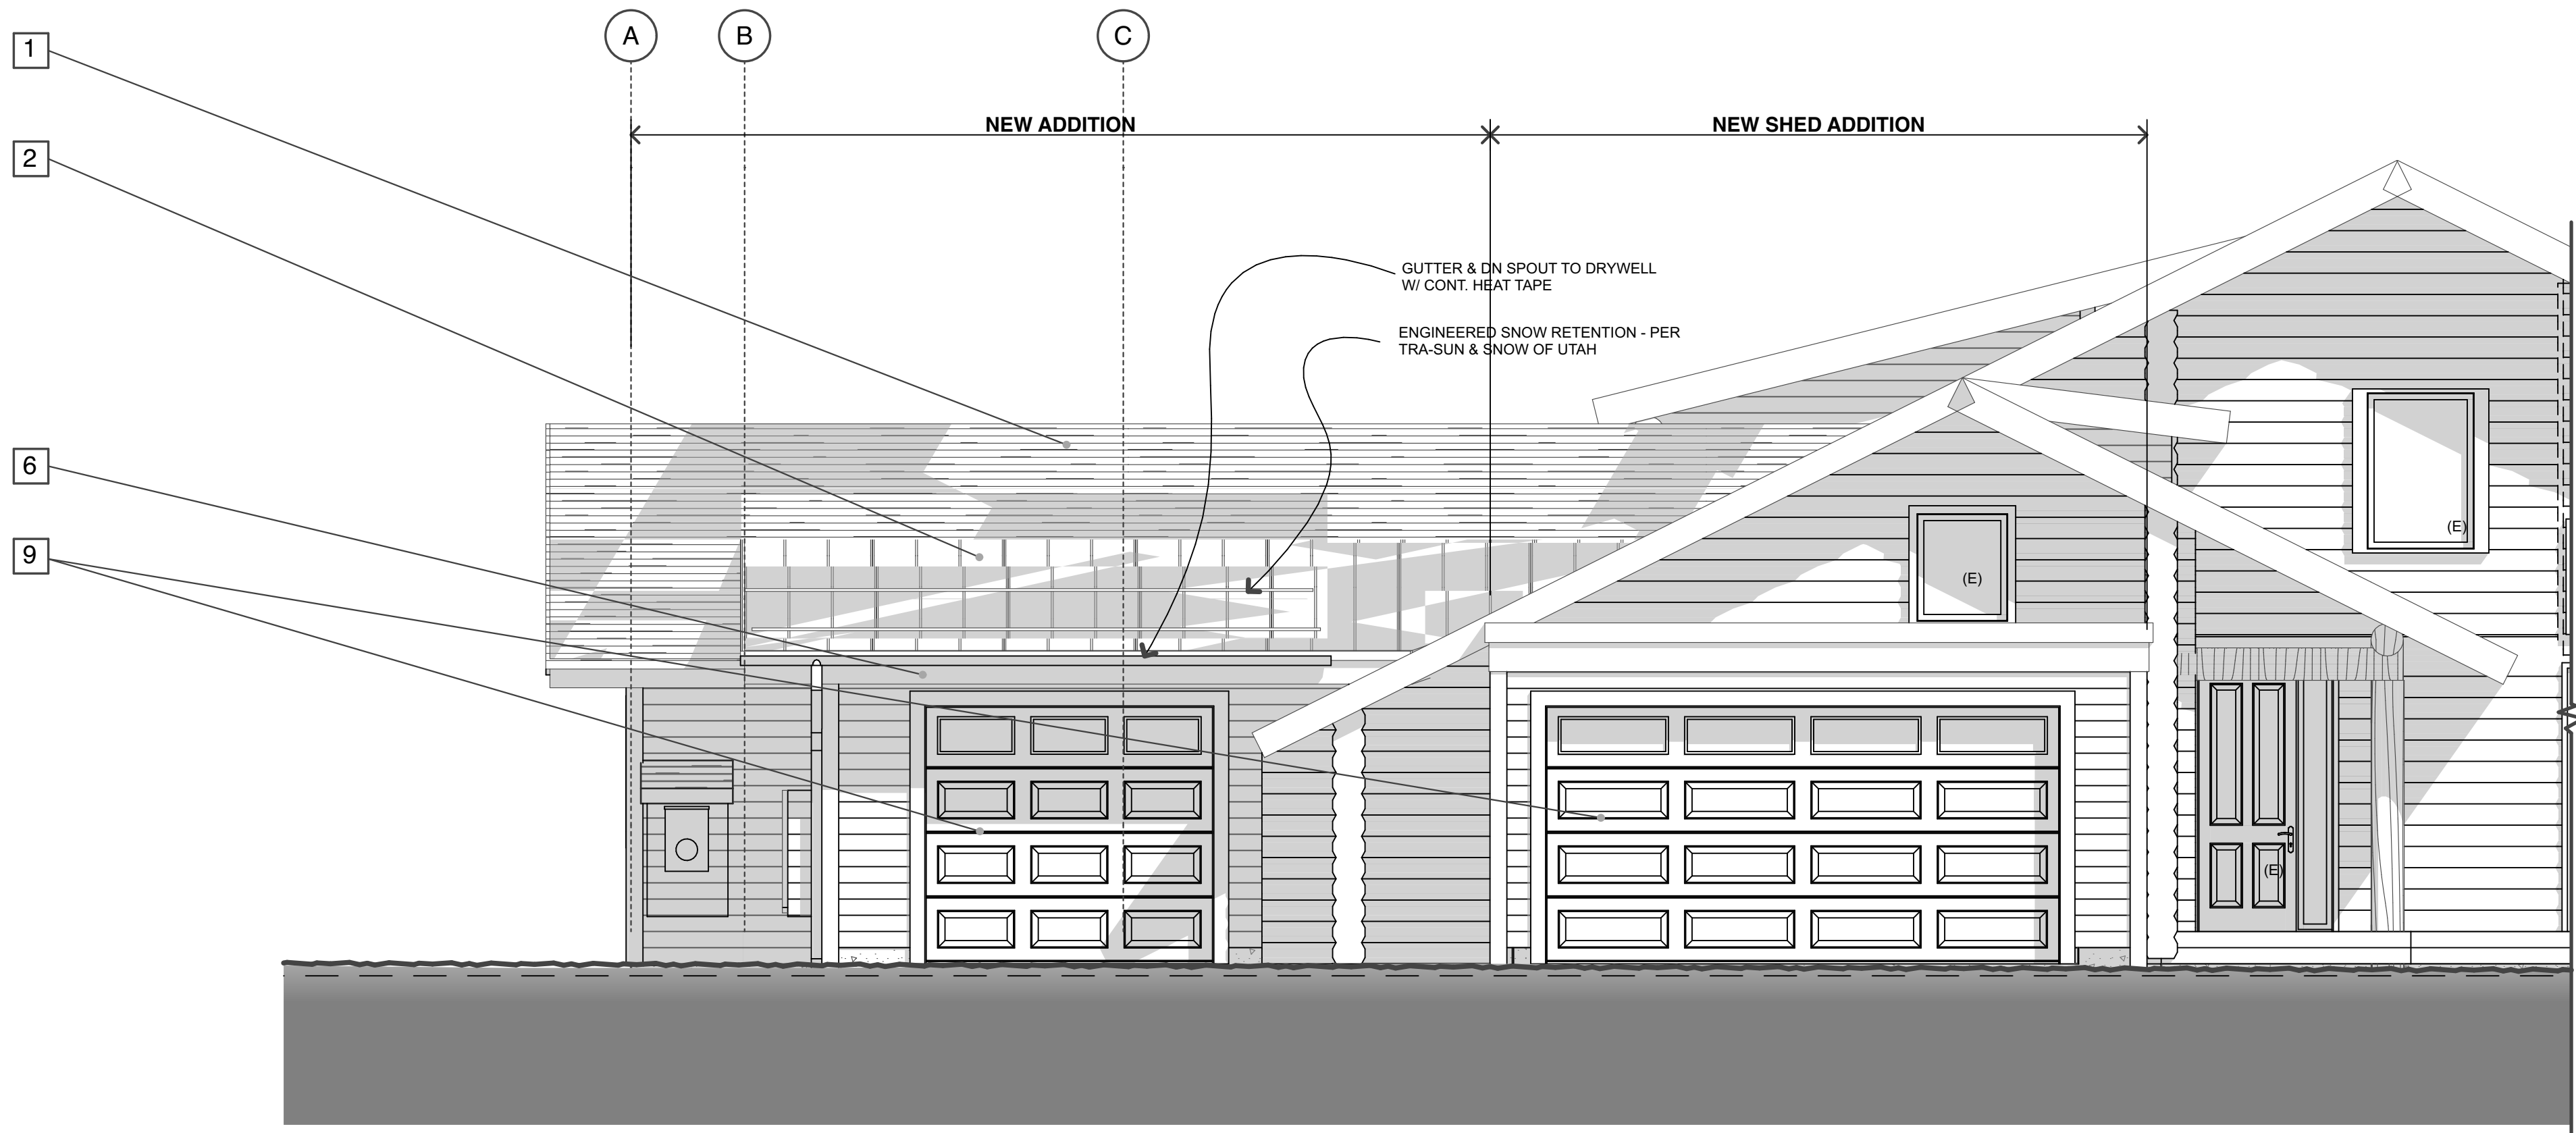

NEW - WEST ELEVATION

1/4" = 1'-0"

3

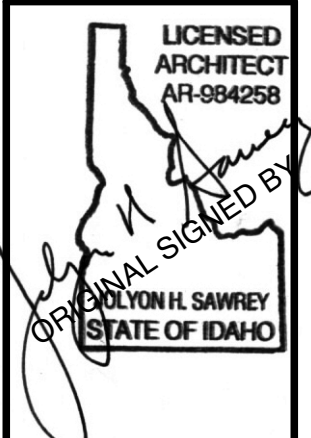 

A NEW ADDITION TO AN EXISTING SINGLE FAMILY RESIDENCE :
213 COMFORT CIRCLE
213 COMFORT CIRCLE BLAINE COUNTY, IDAHO

DESIGN
REVIEW
SET



REVISIONS

DATE
27 MAR, 2026
DATE ORIGINAL
SIGNED BY

A6.2

THE ORIGINAL DOCUMENT IS ON FILE W/ DATE AND ARCHITECTS SIGNATURE AND ARE STORED AT THE VITAL INK OFFICE

PLOTTED: 4/27/26 12:52 PM